




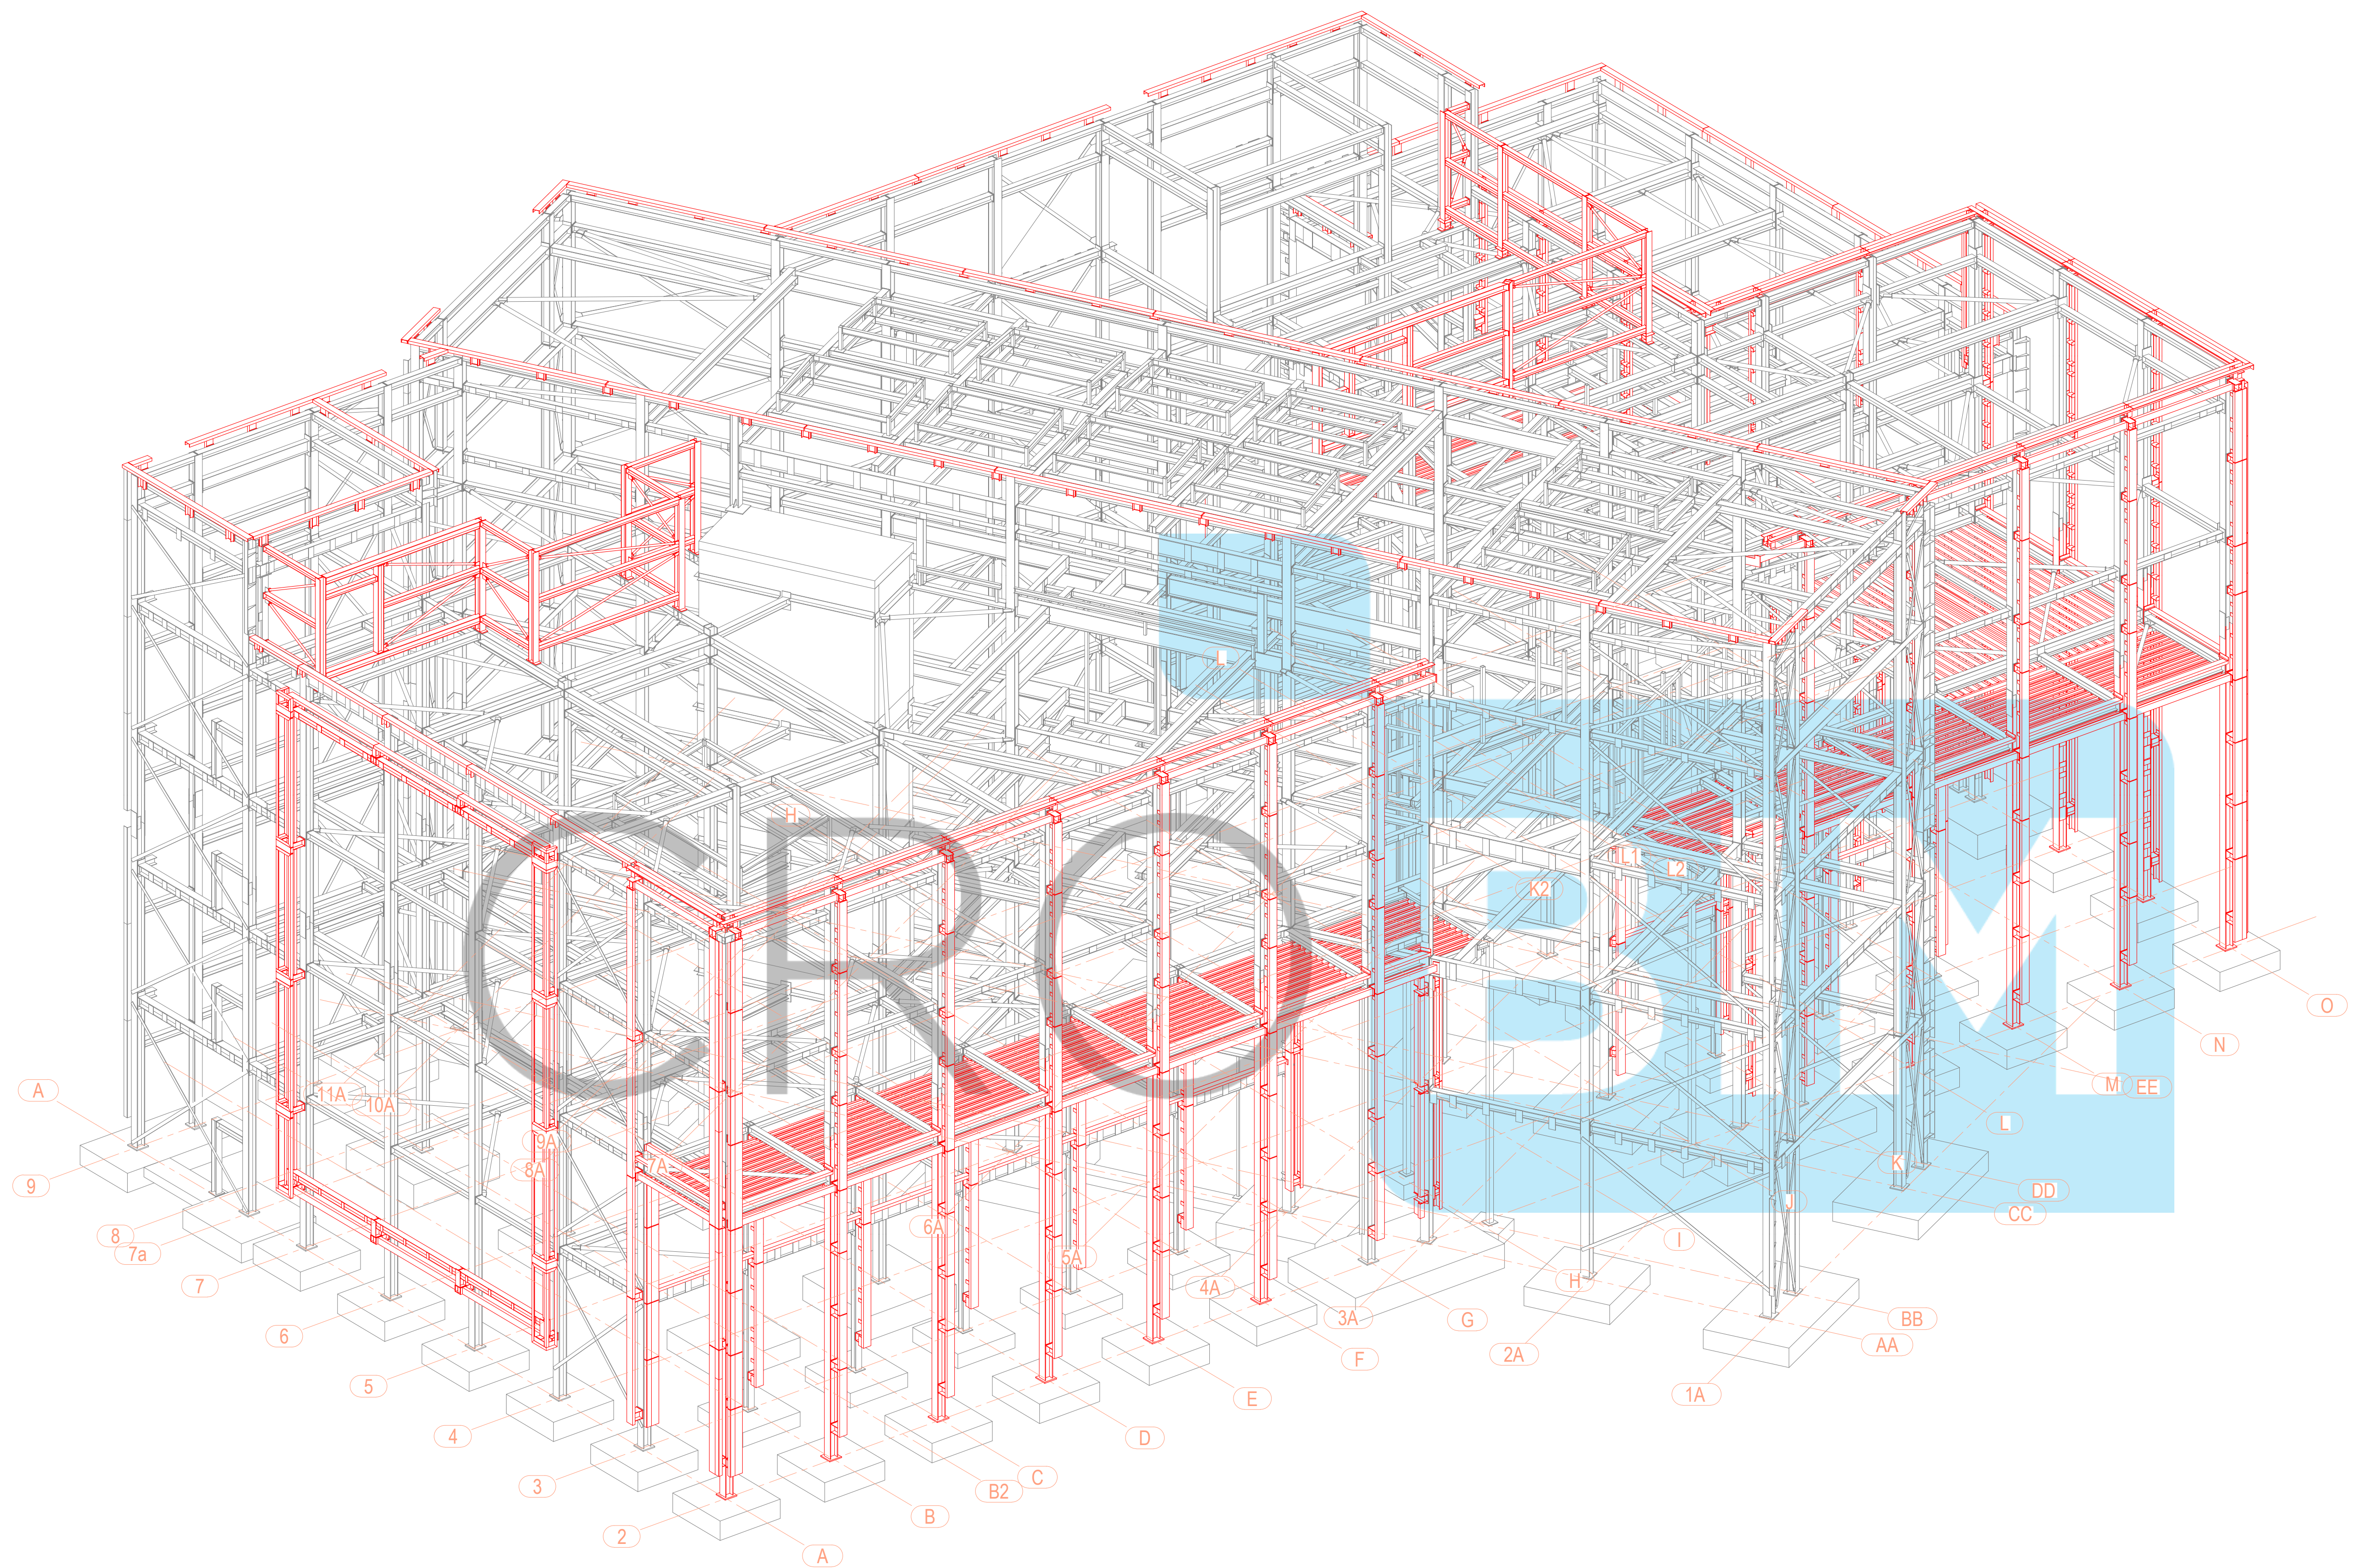

GALVANISED STEEL 3D VIEW
Scale 1:100

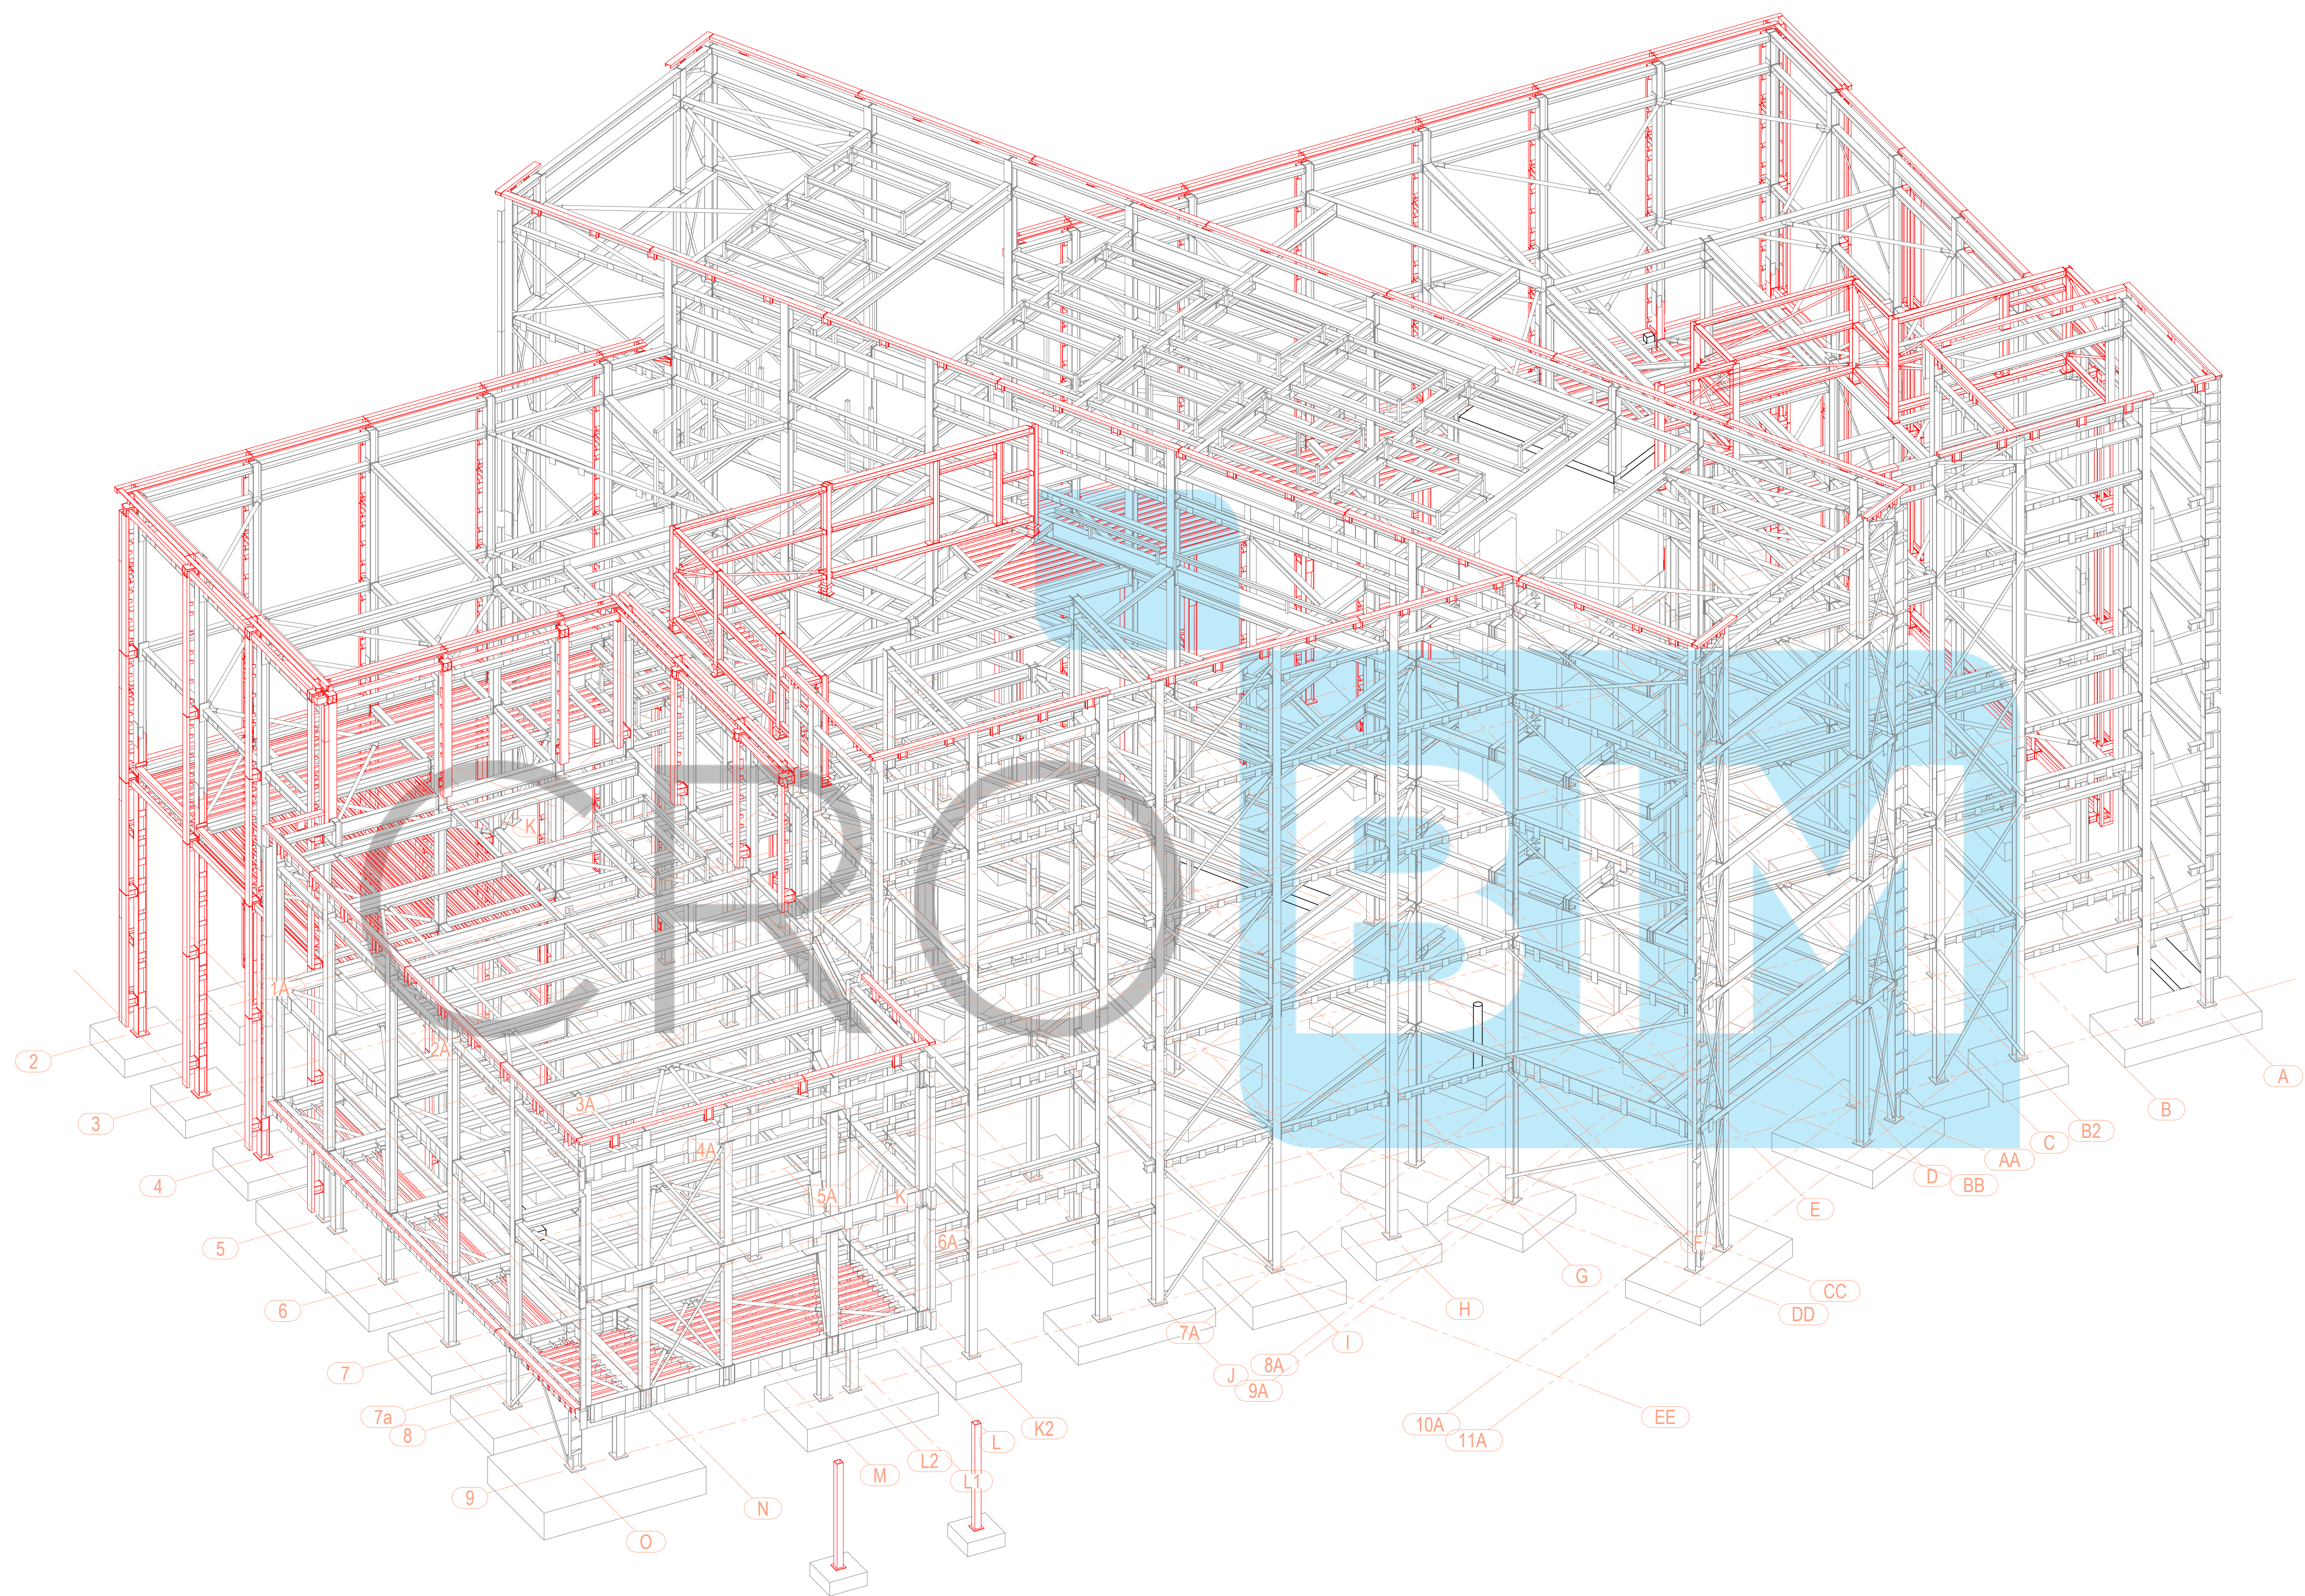

3D VIEW
Scale 1:100

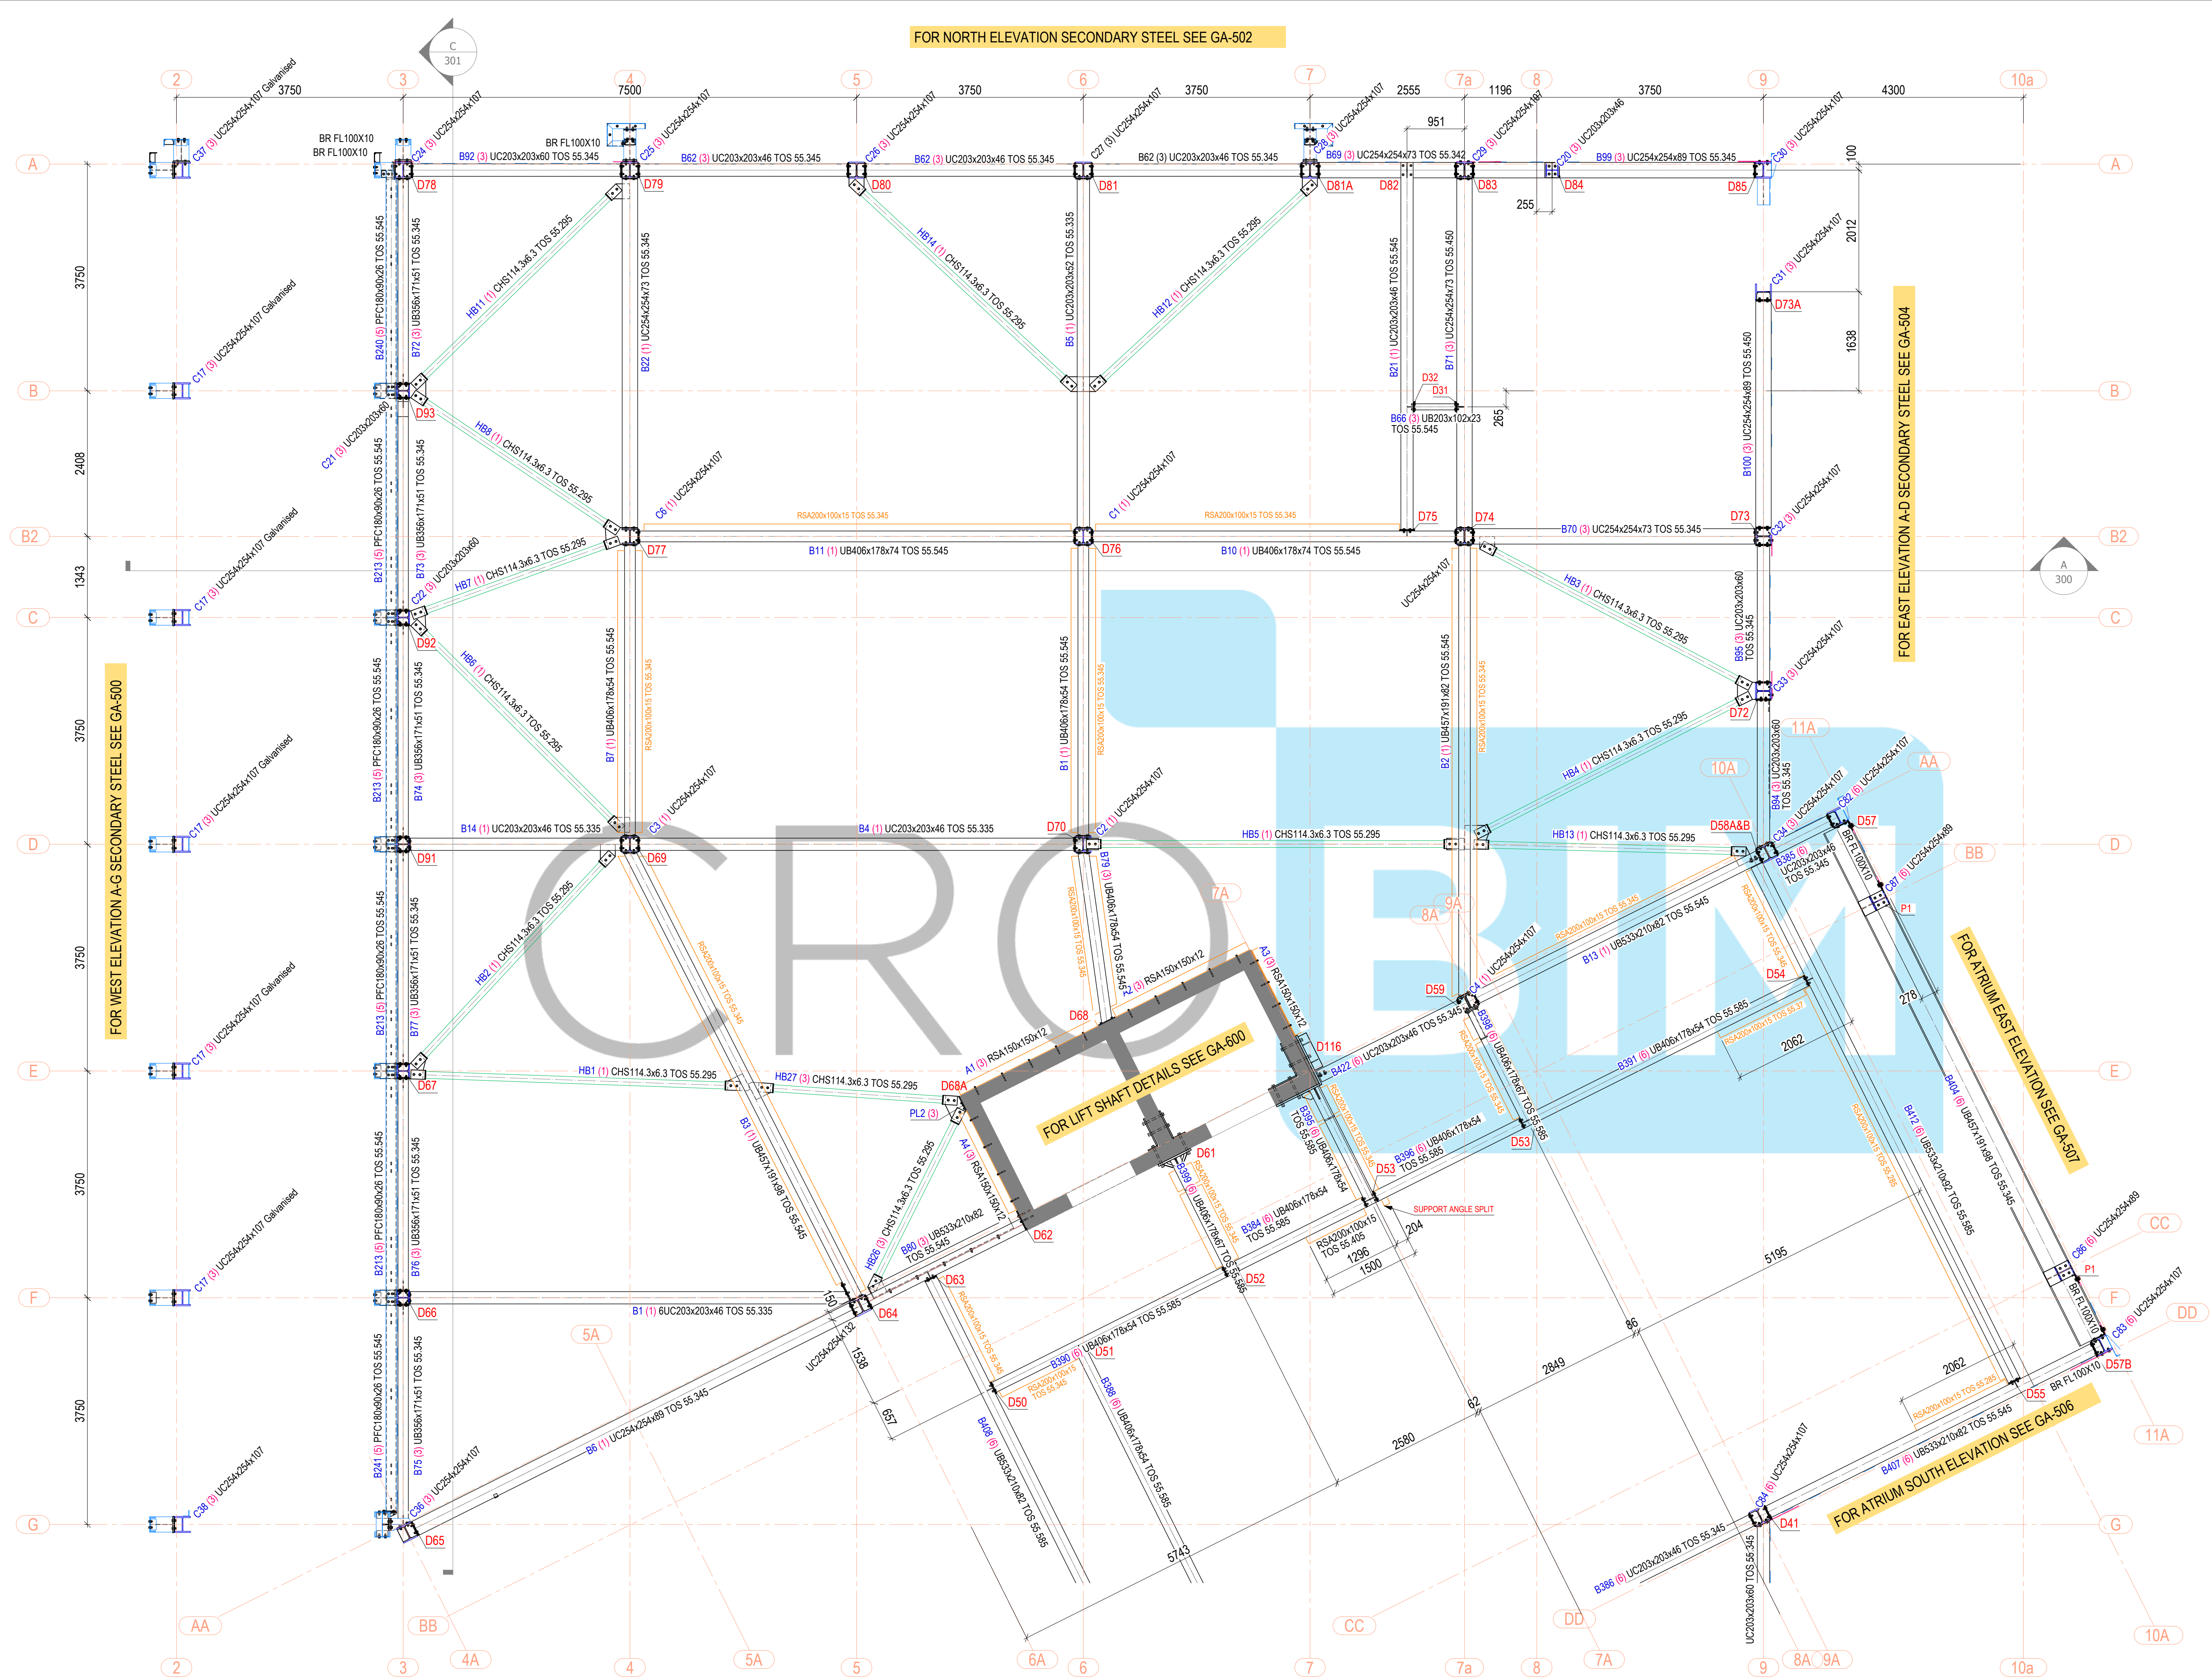

FOR NORTH ELEVATION SECONDARY STEEL SEE GA-502

FOR WEST ELEVATION A-G SECONDARY STEEL SEE GA-500


FOR EAST ELEVATION A-D SECONDARY STEEL SEE GA-504


FOR LIFT SHAFT DETAILS SEE GA-600


FOR ATRIUM EAST ELEVATION SEE GA-507


FOR ATRIUM SOUTH ELEVATION SEE GA-506

1st FLOOR SECTION 3
Scale: 1:50




















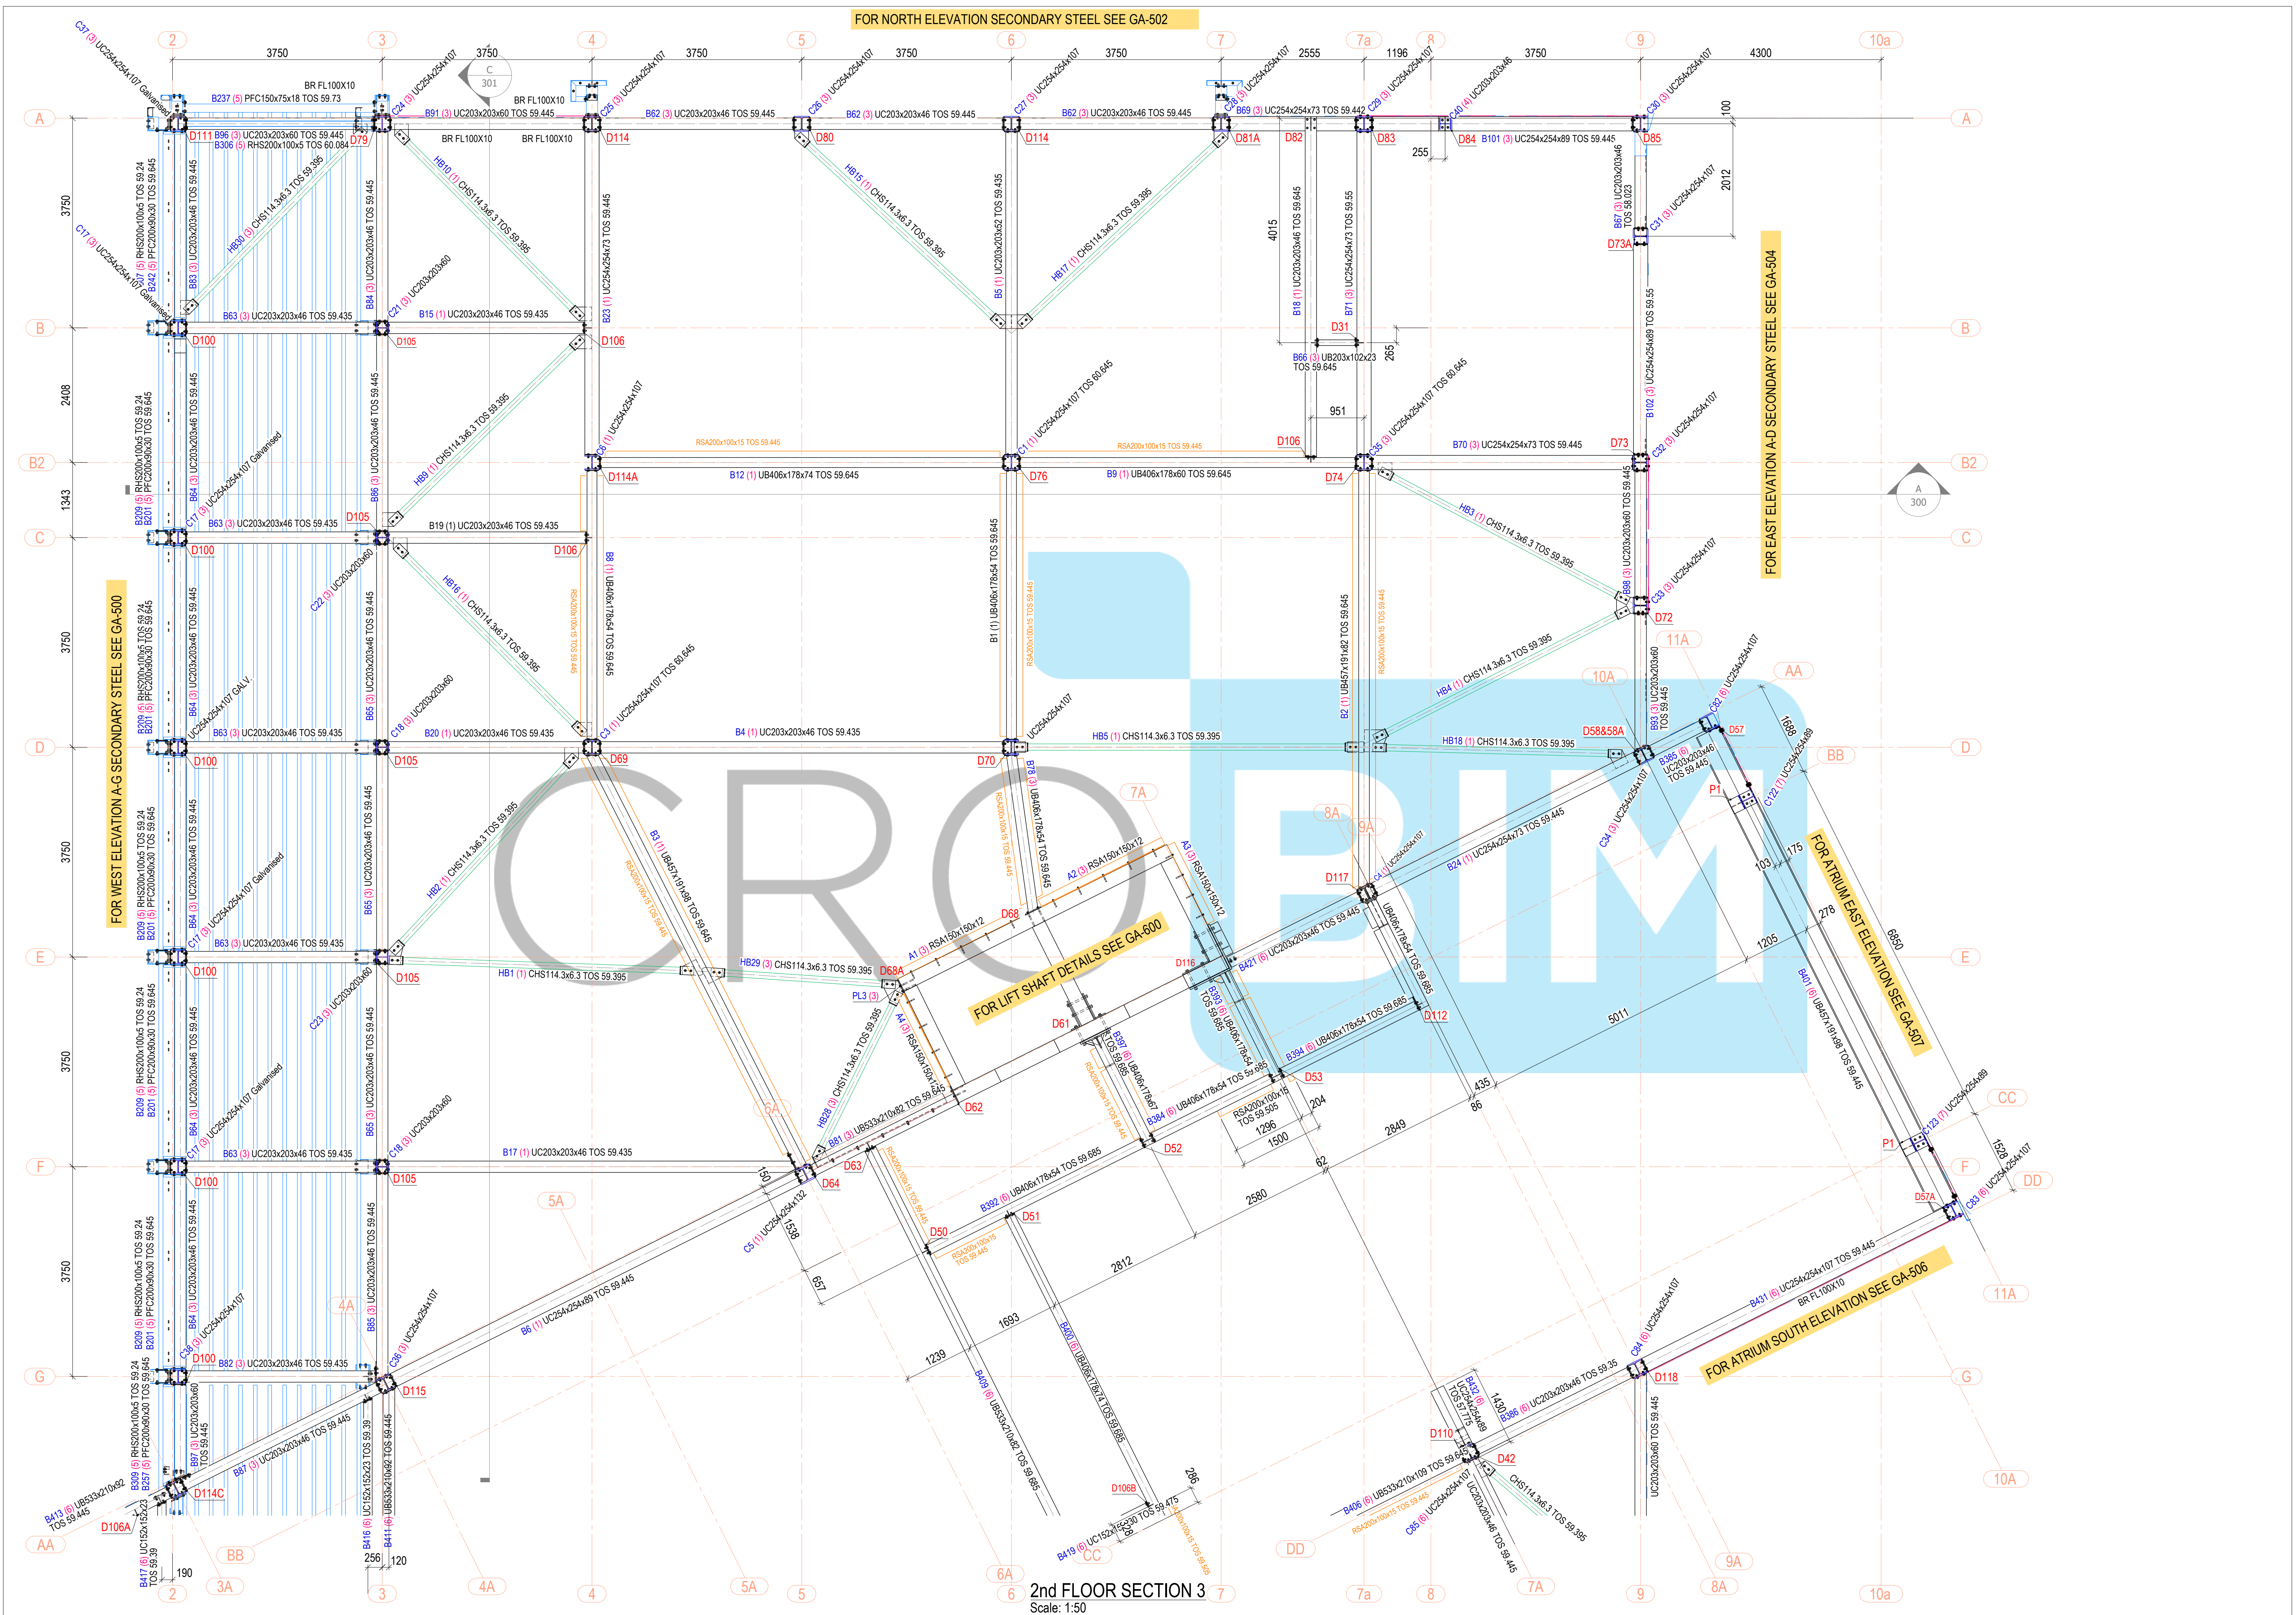


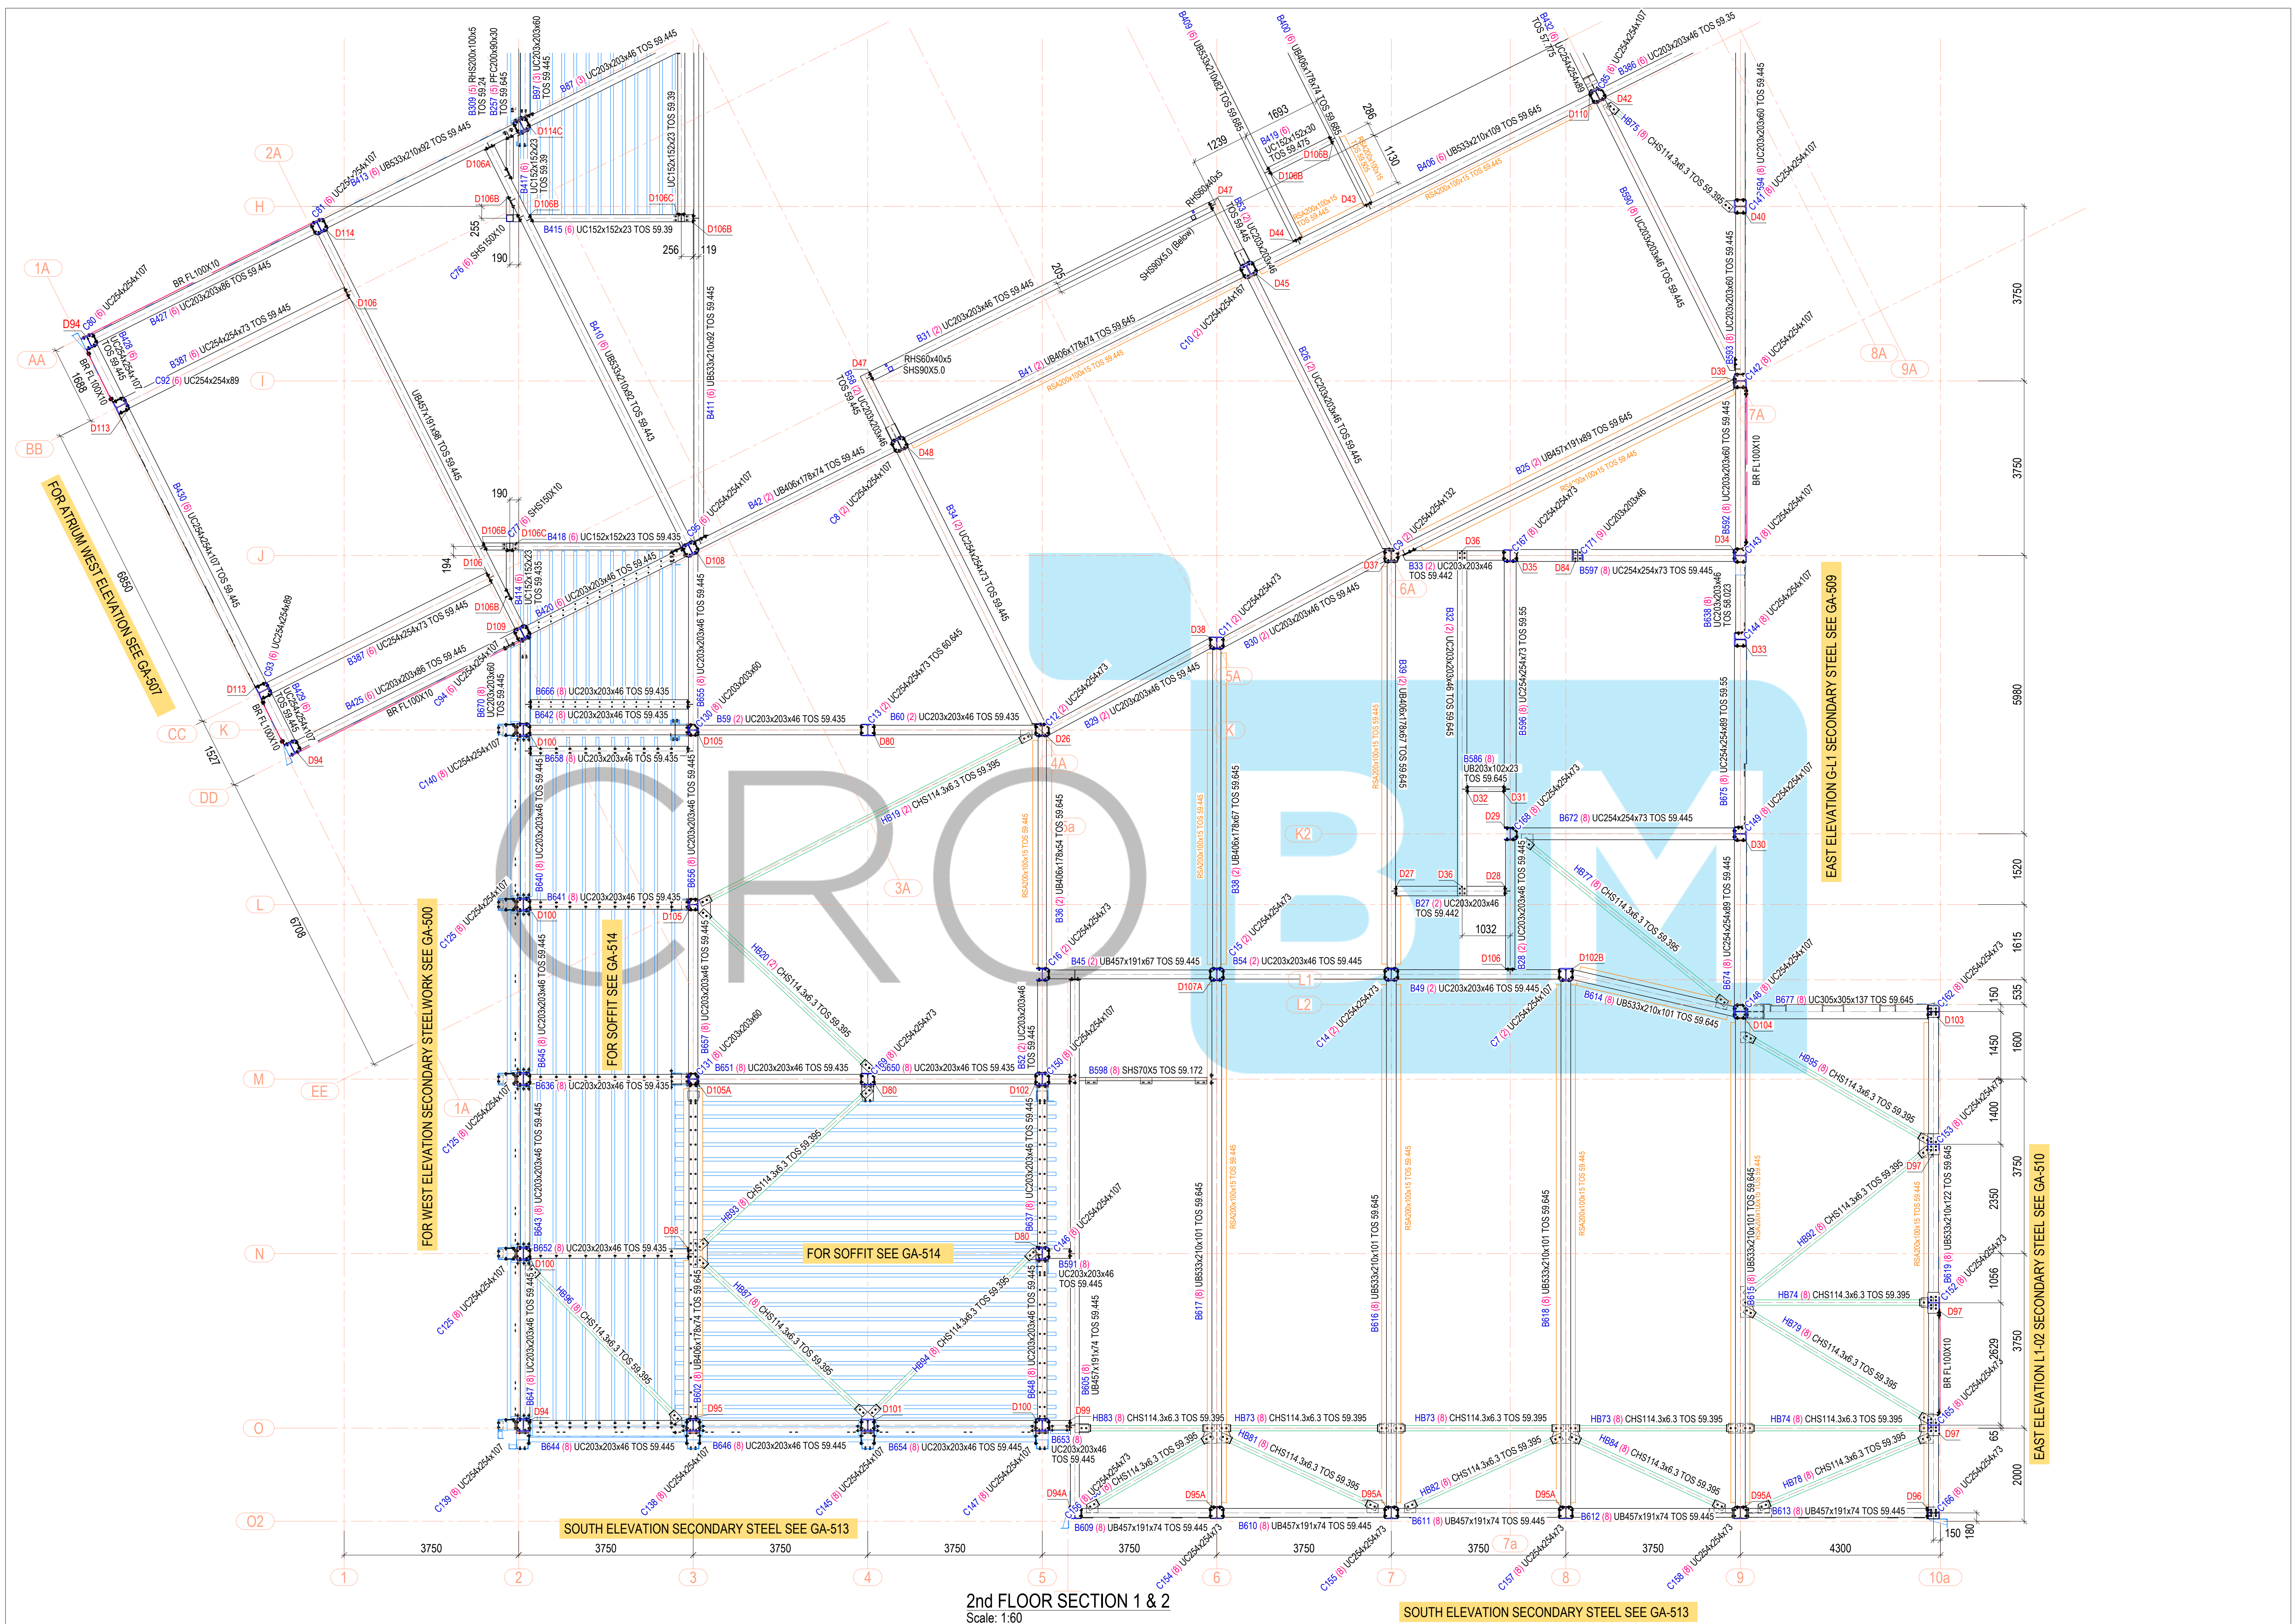


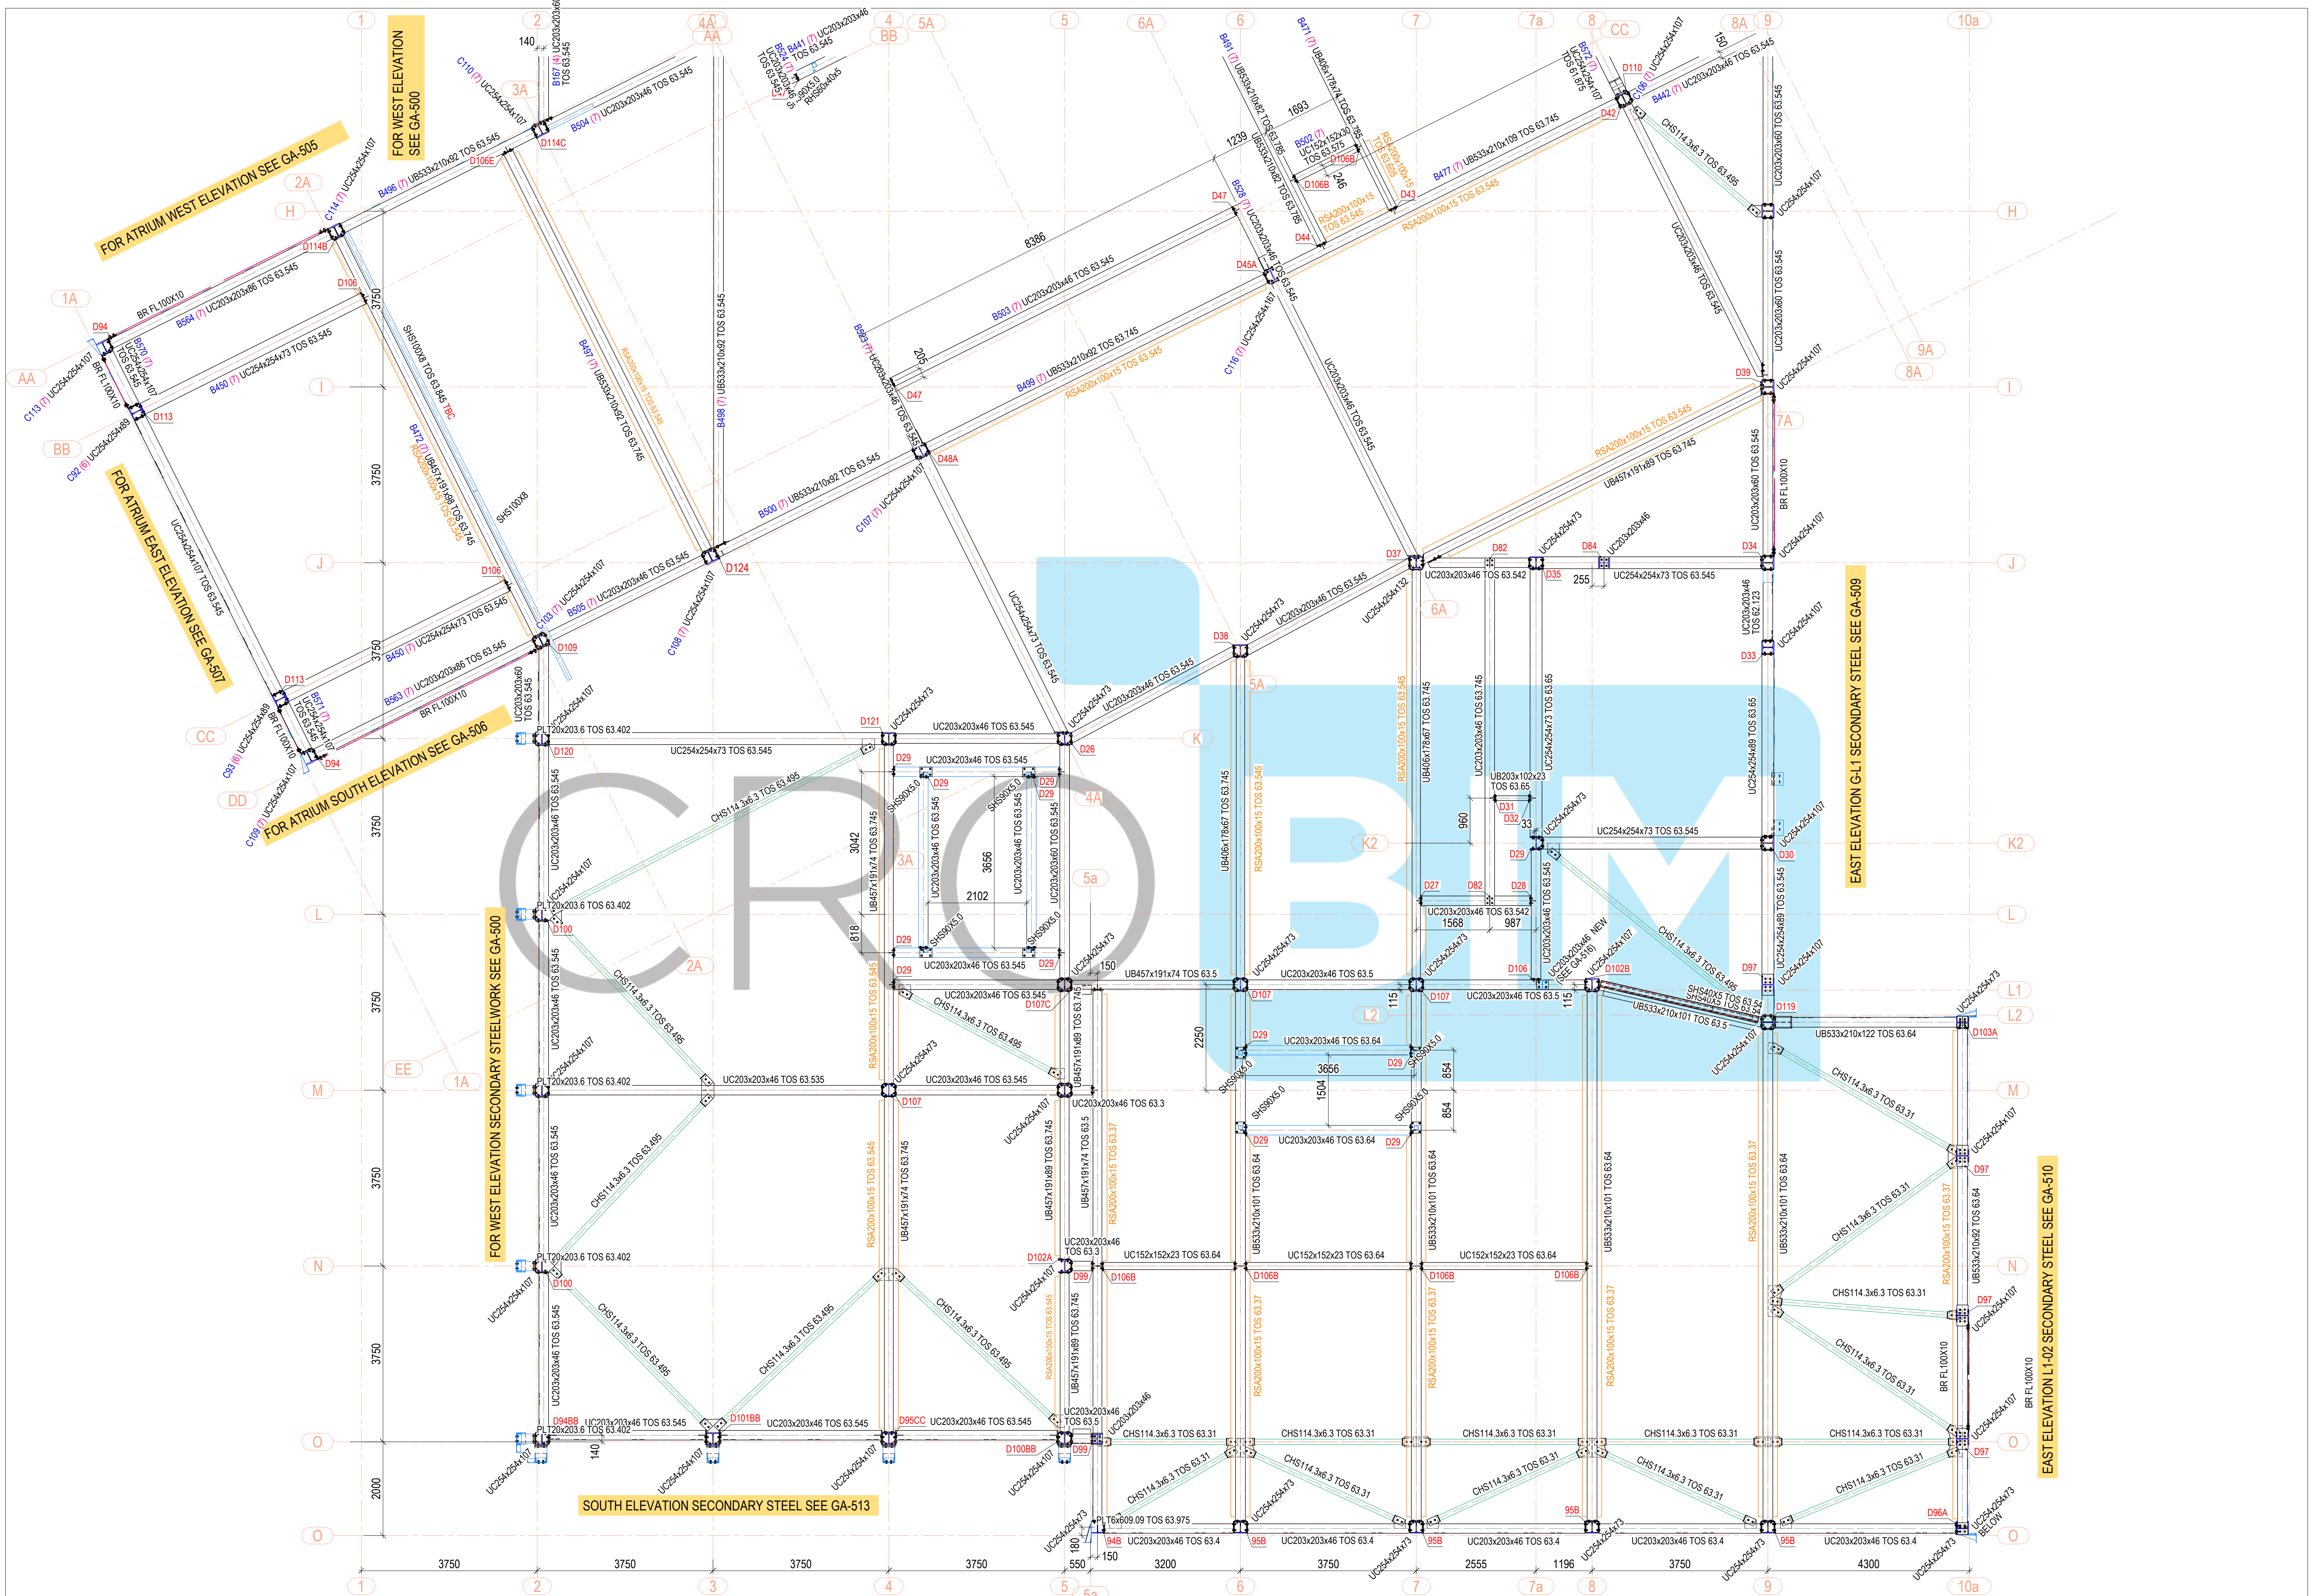

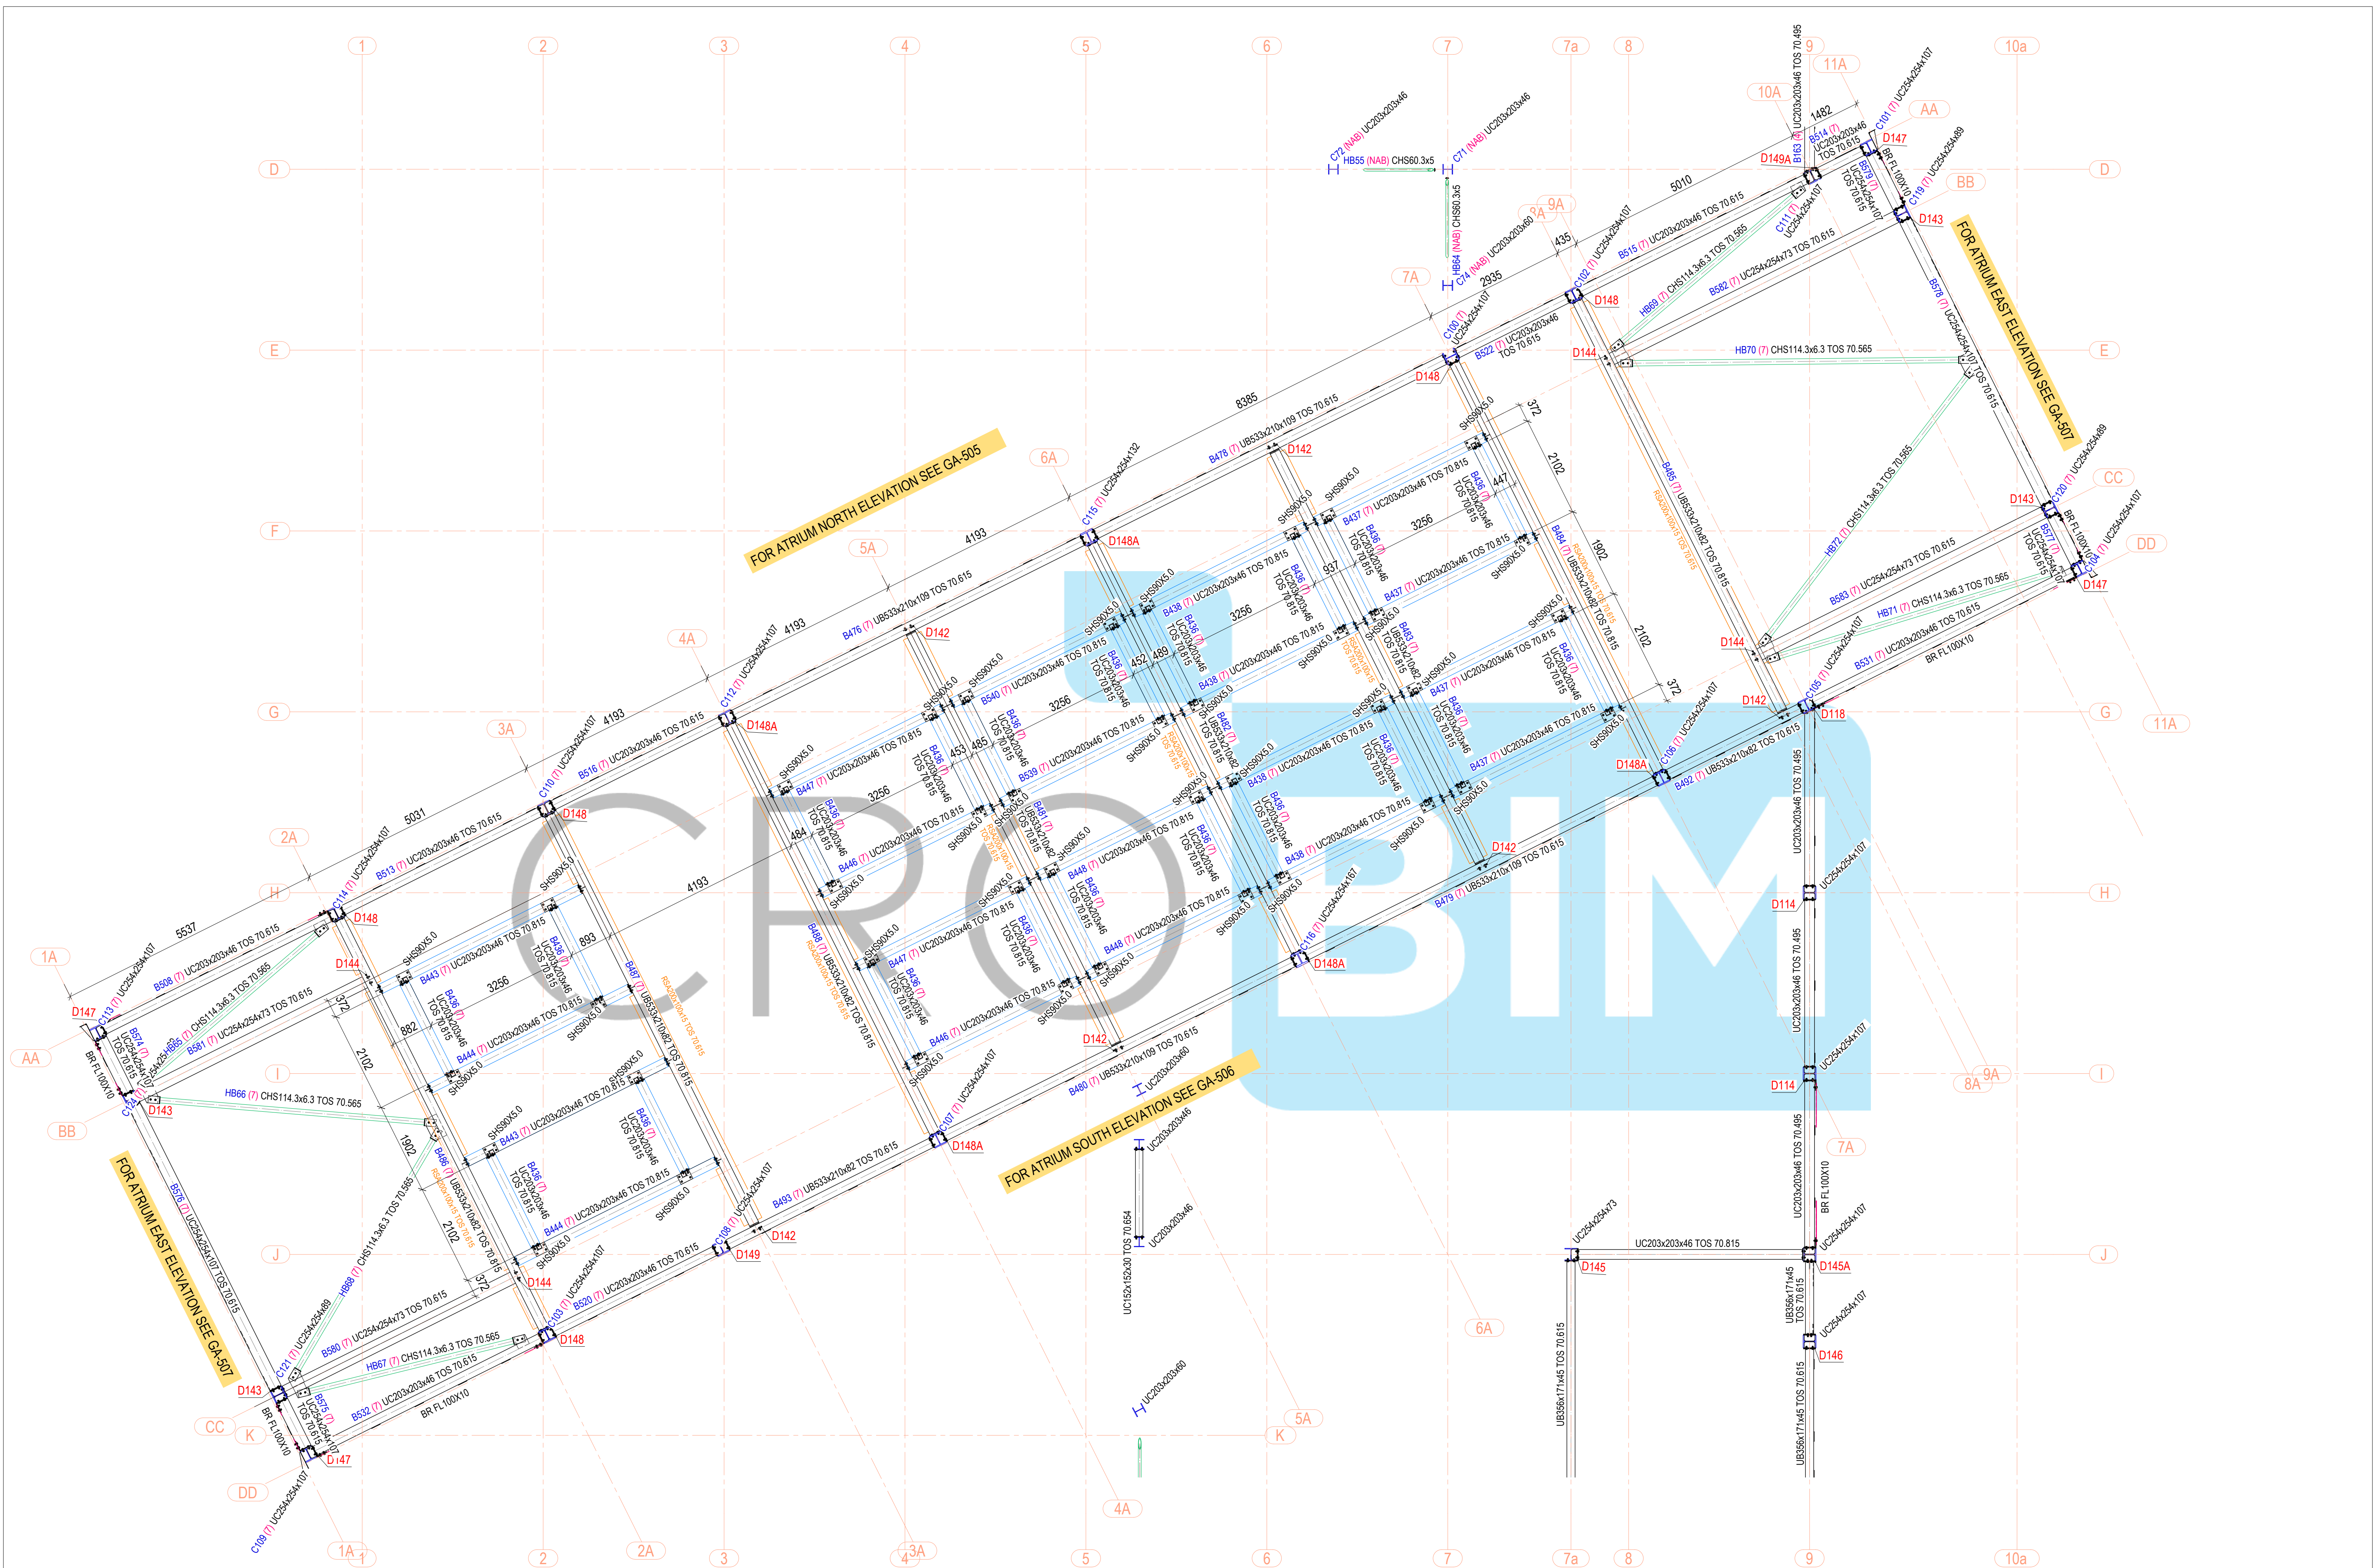


STRUCTURAL UPPER ROOF LAYOUT
Scale: 1:60

 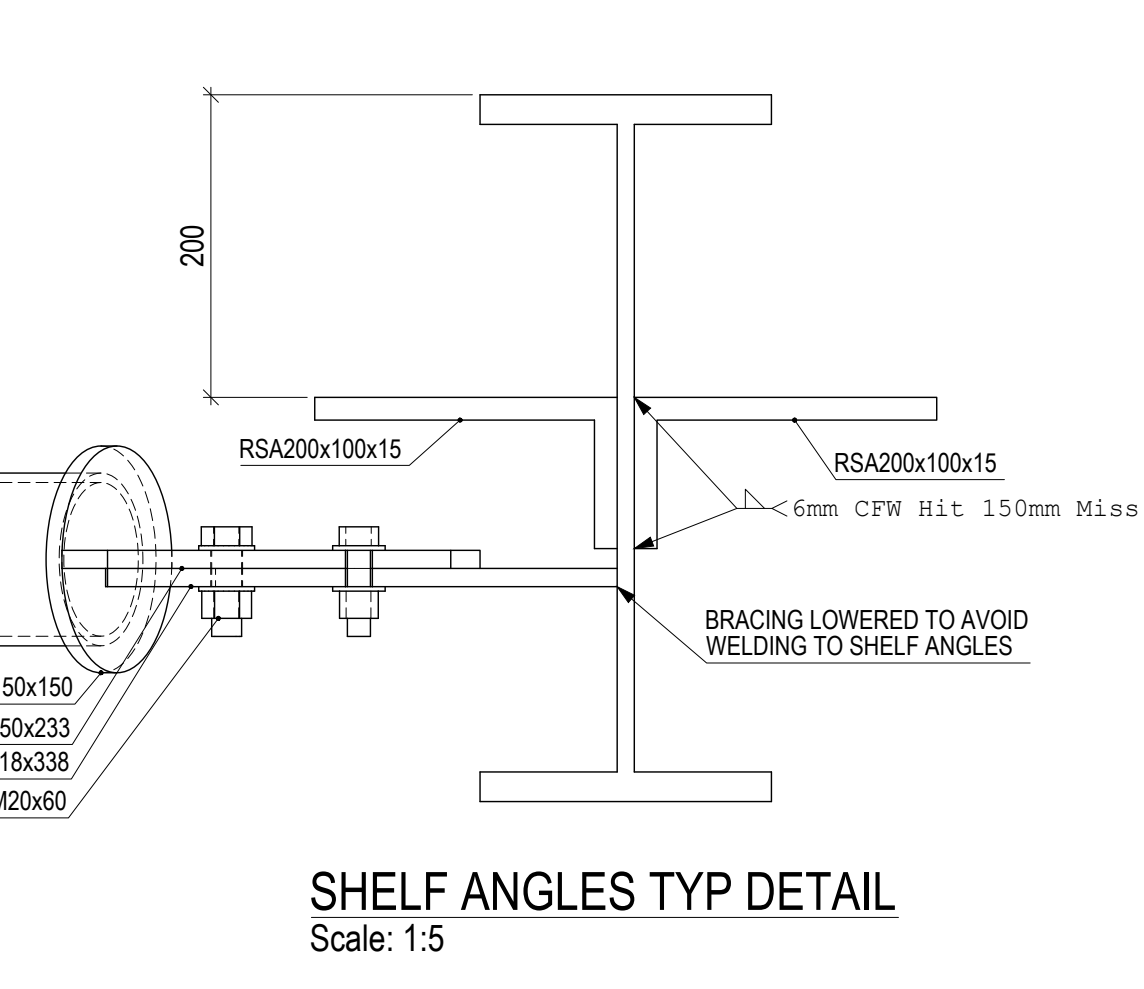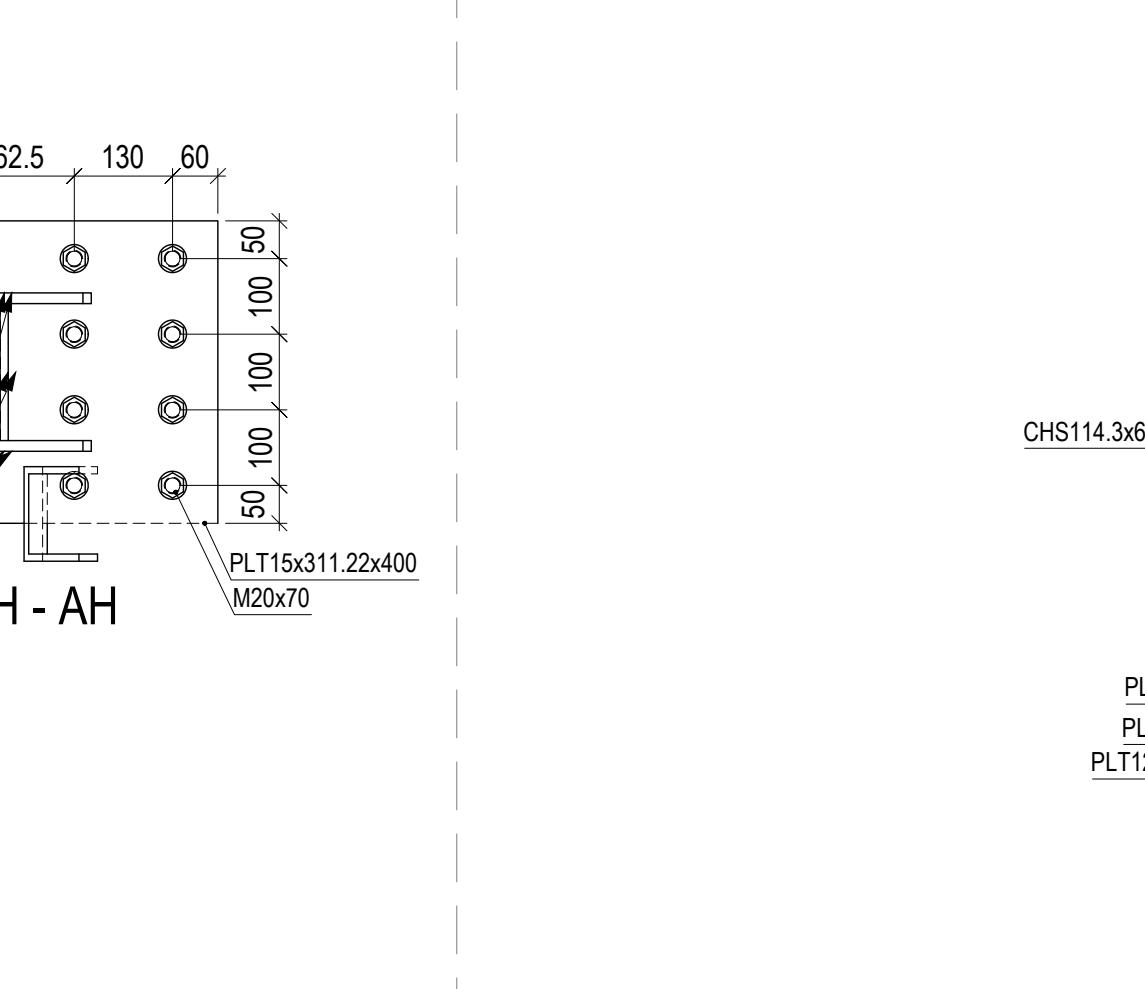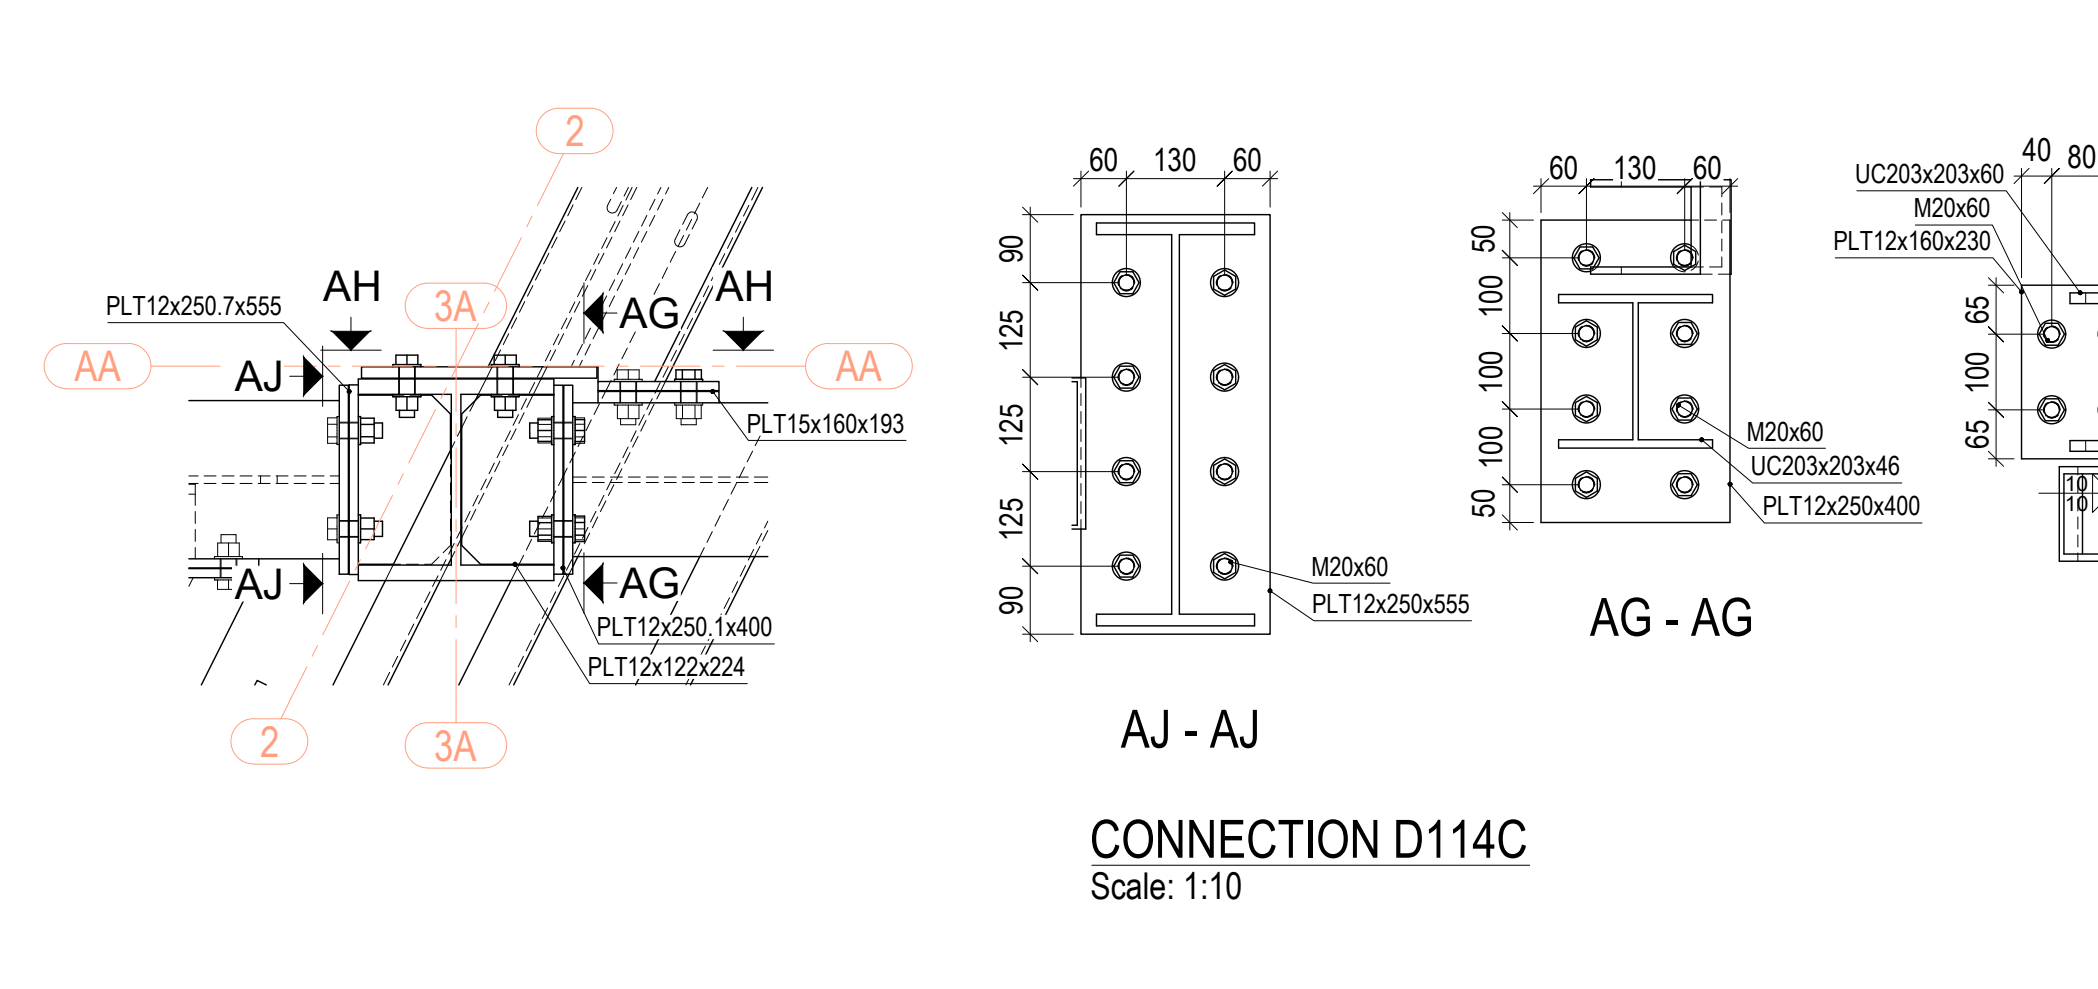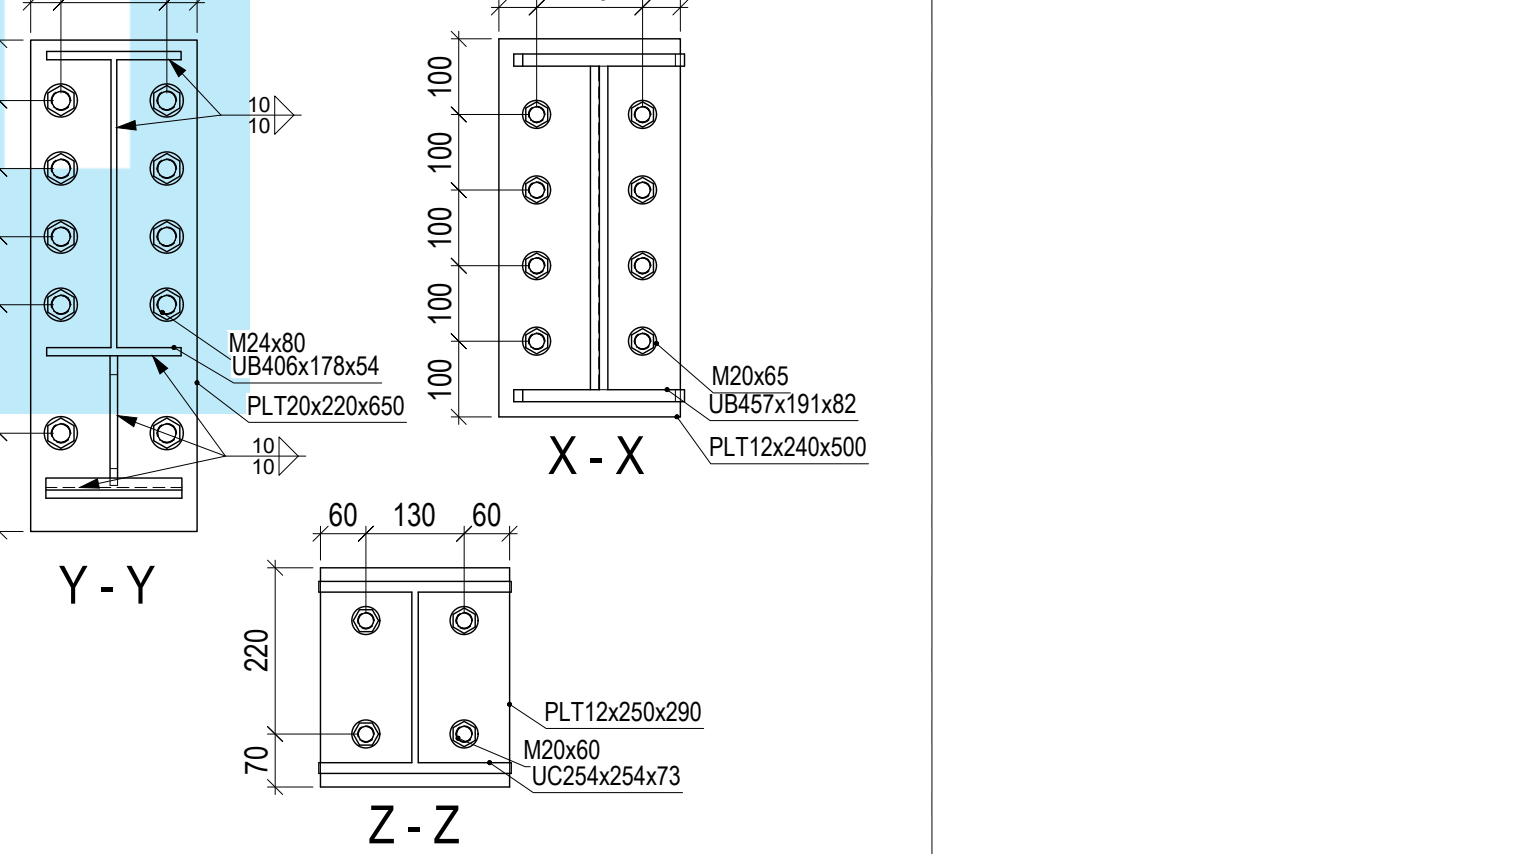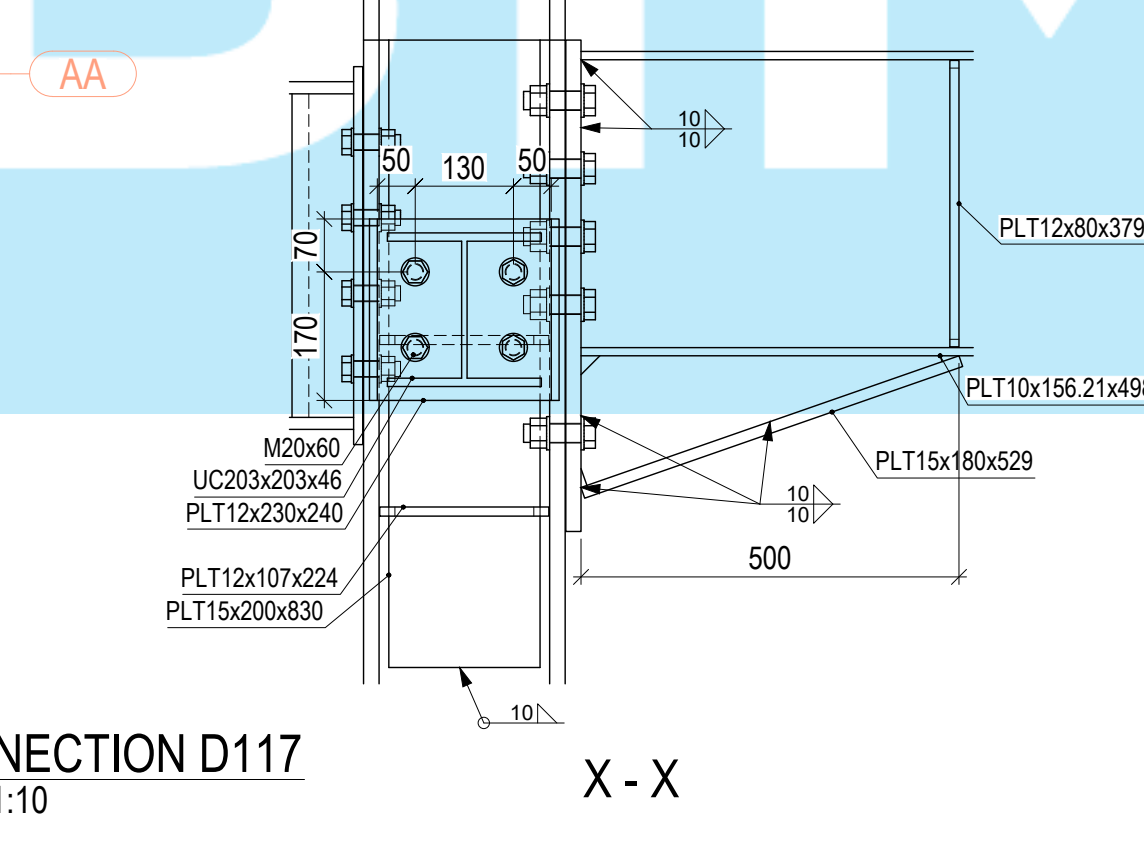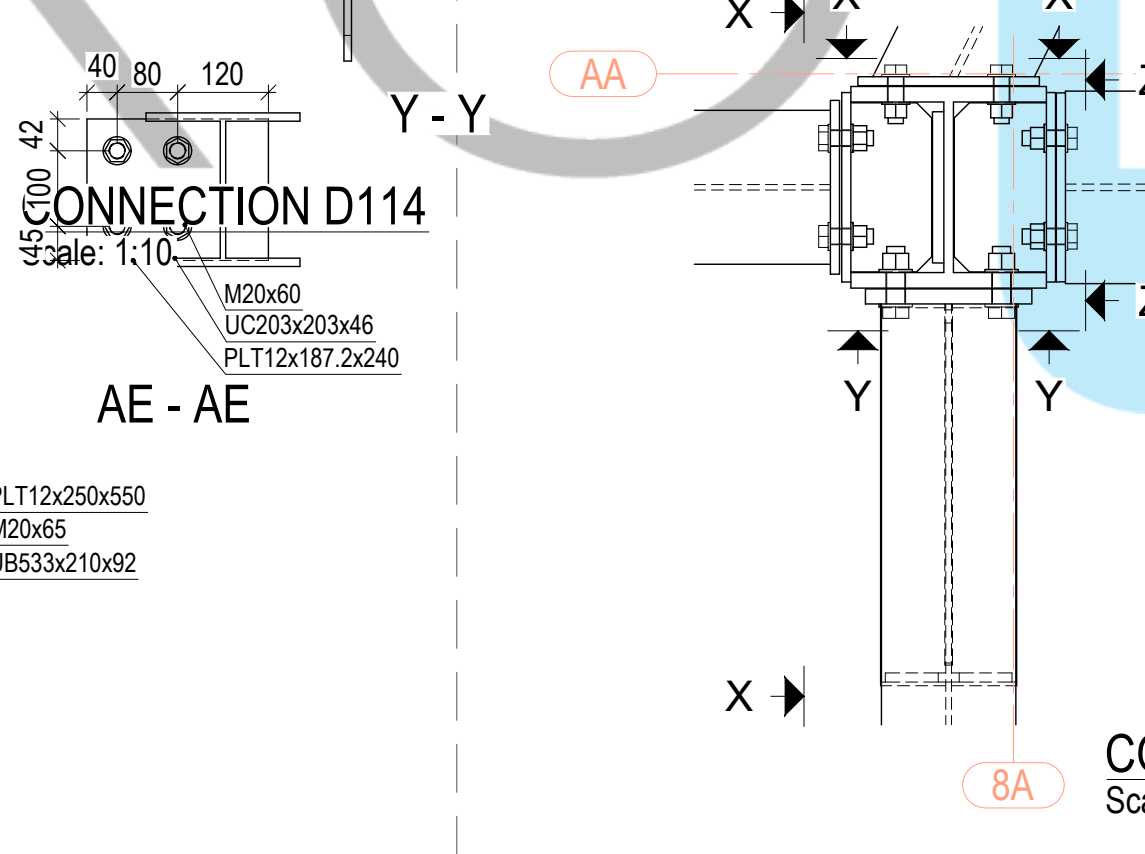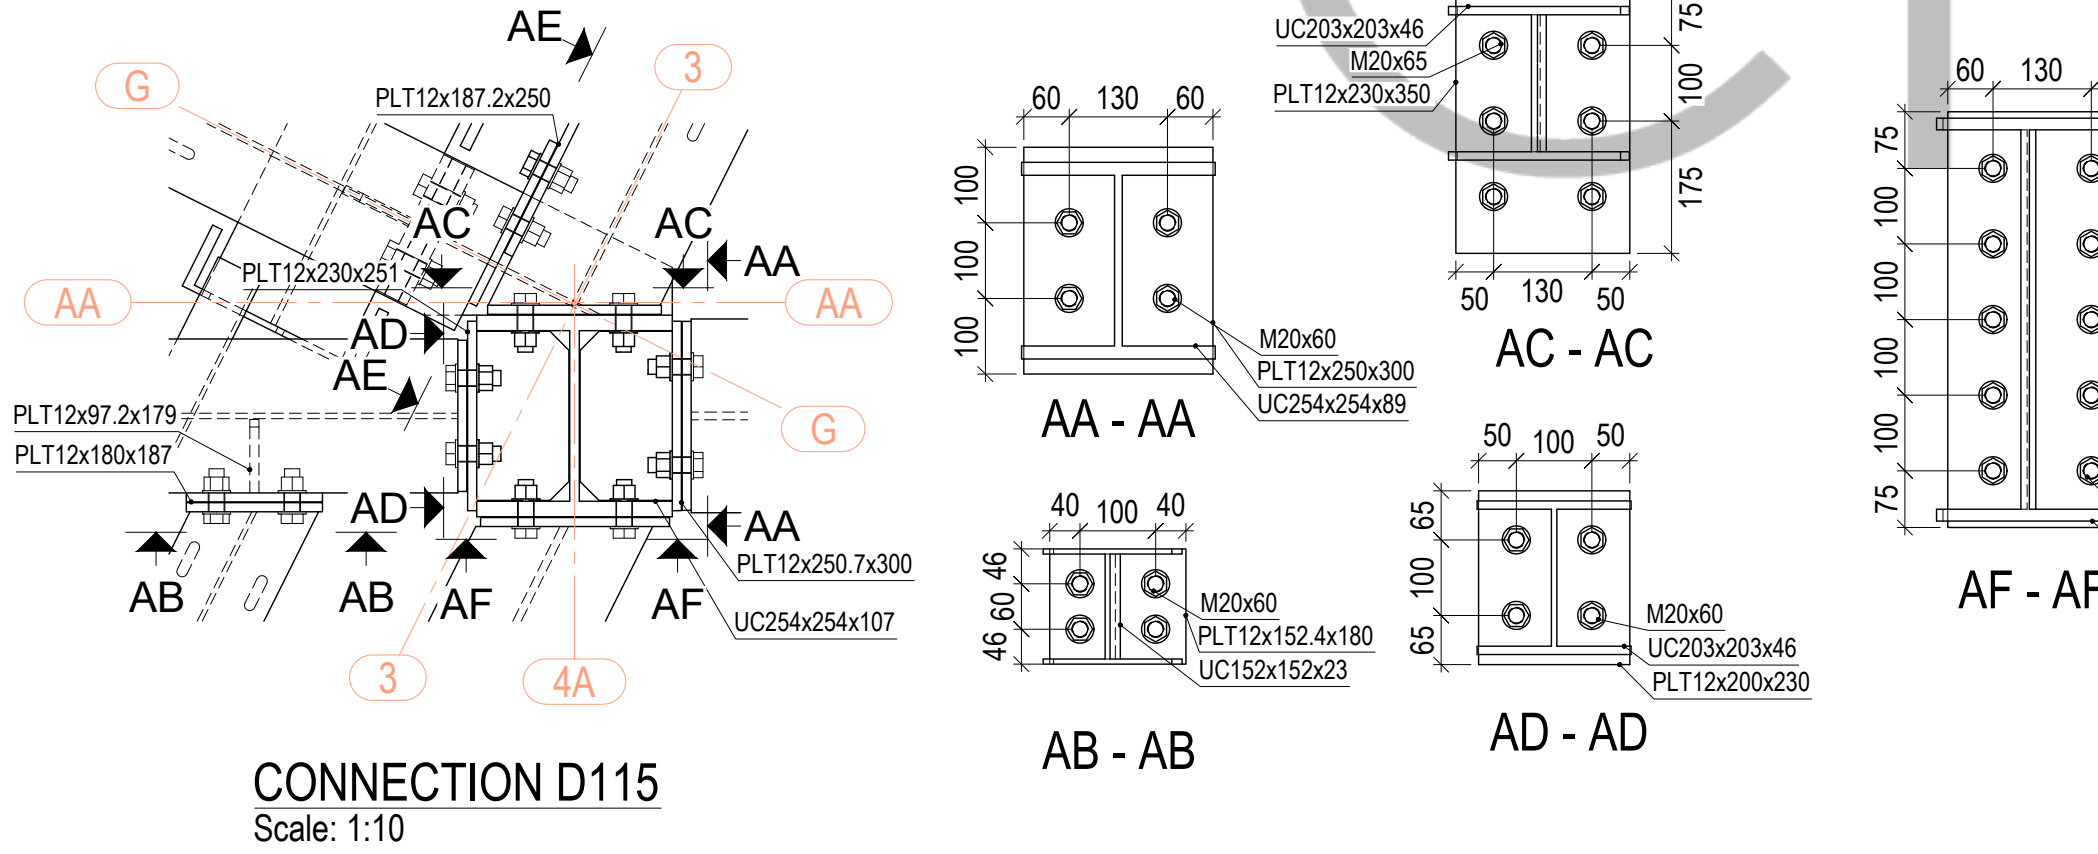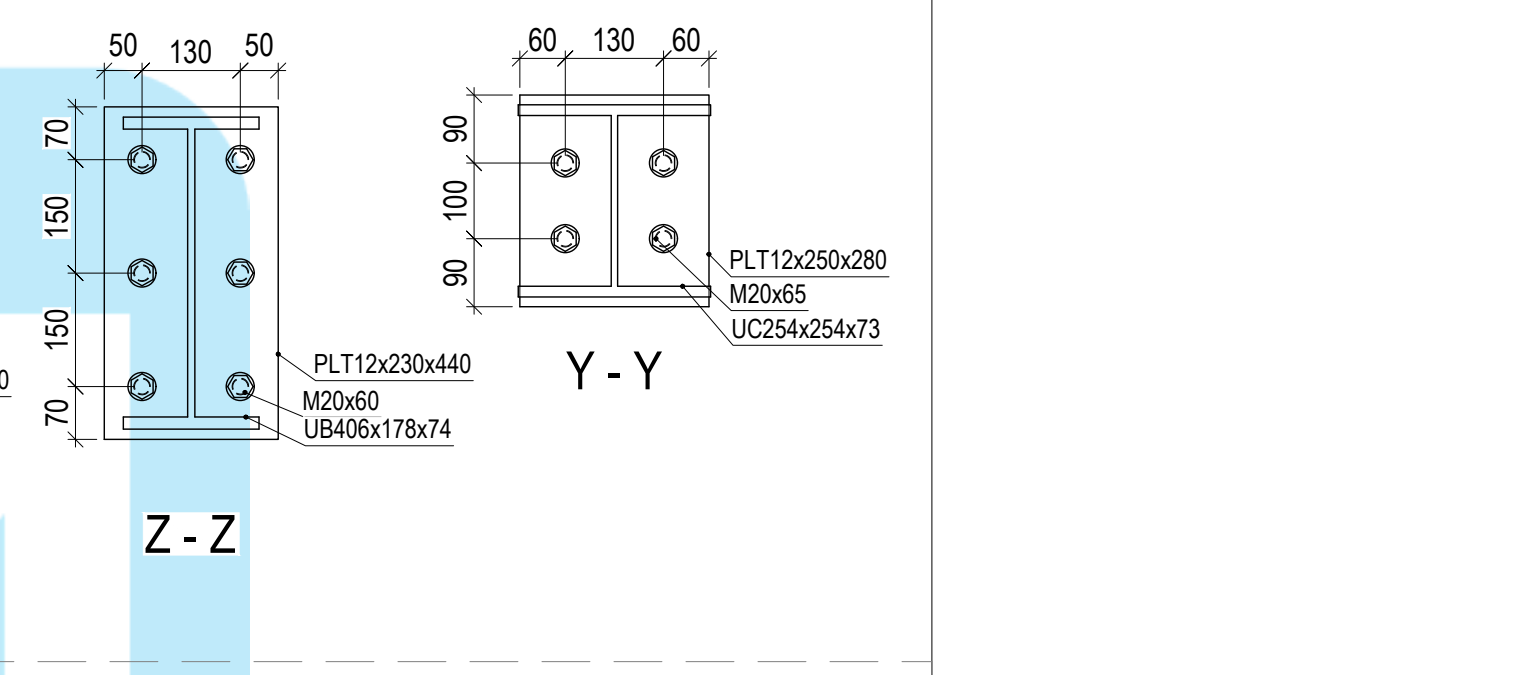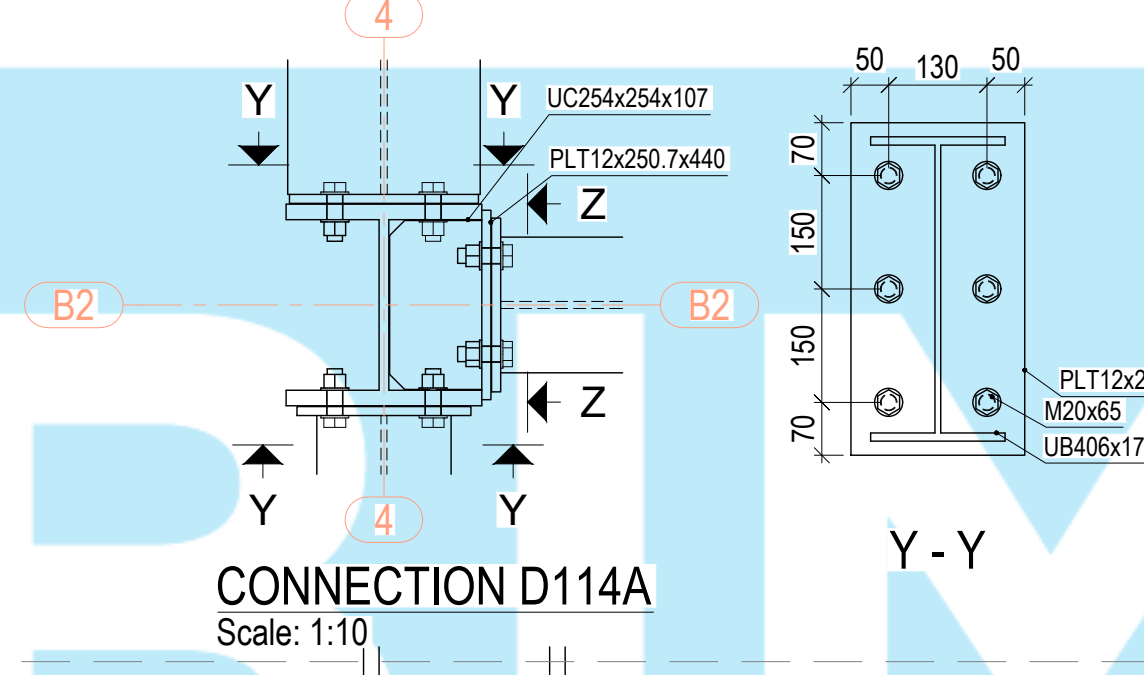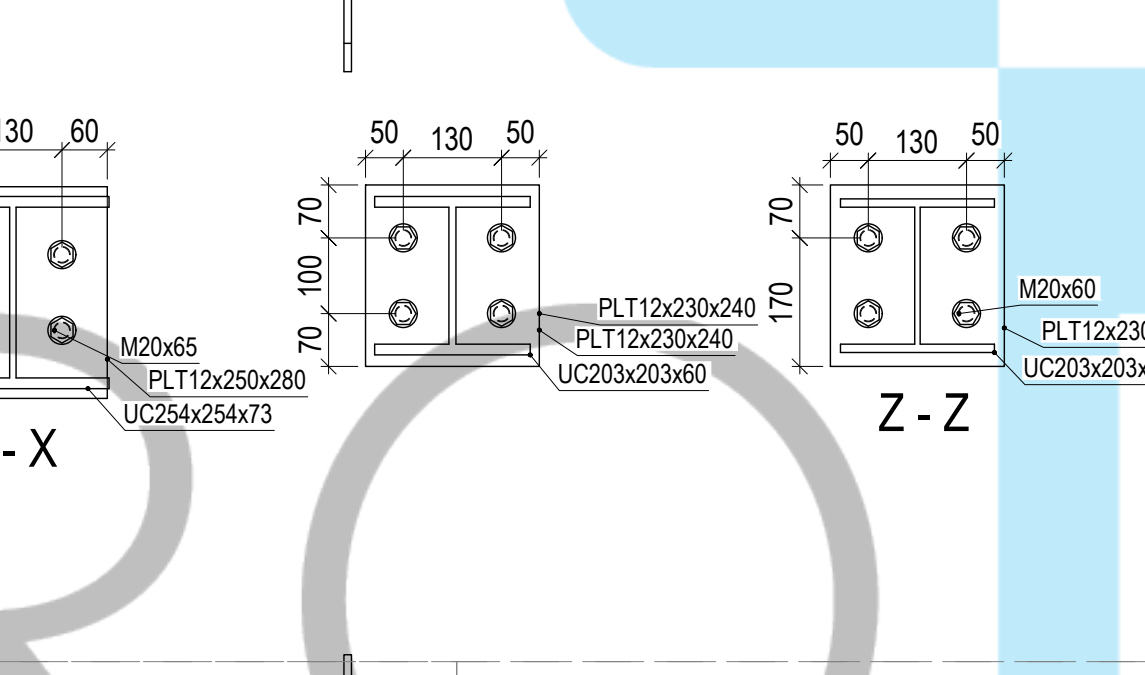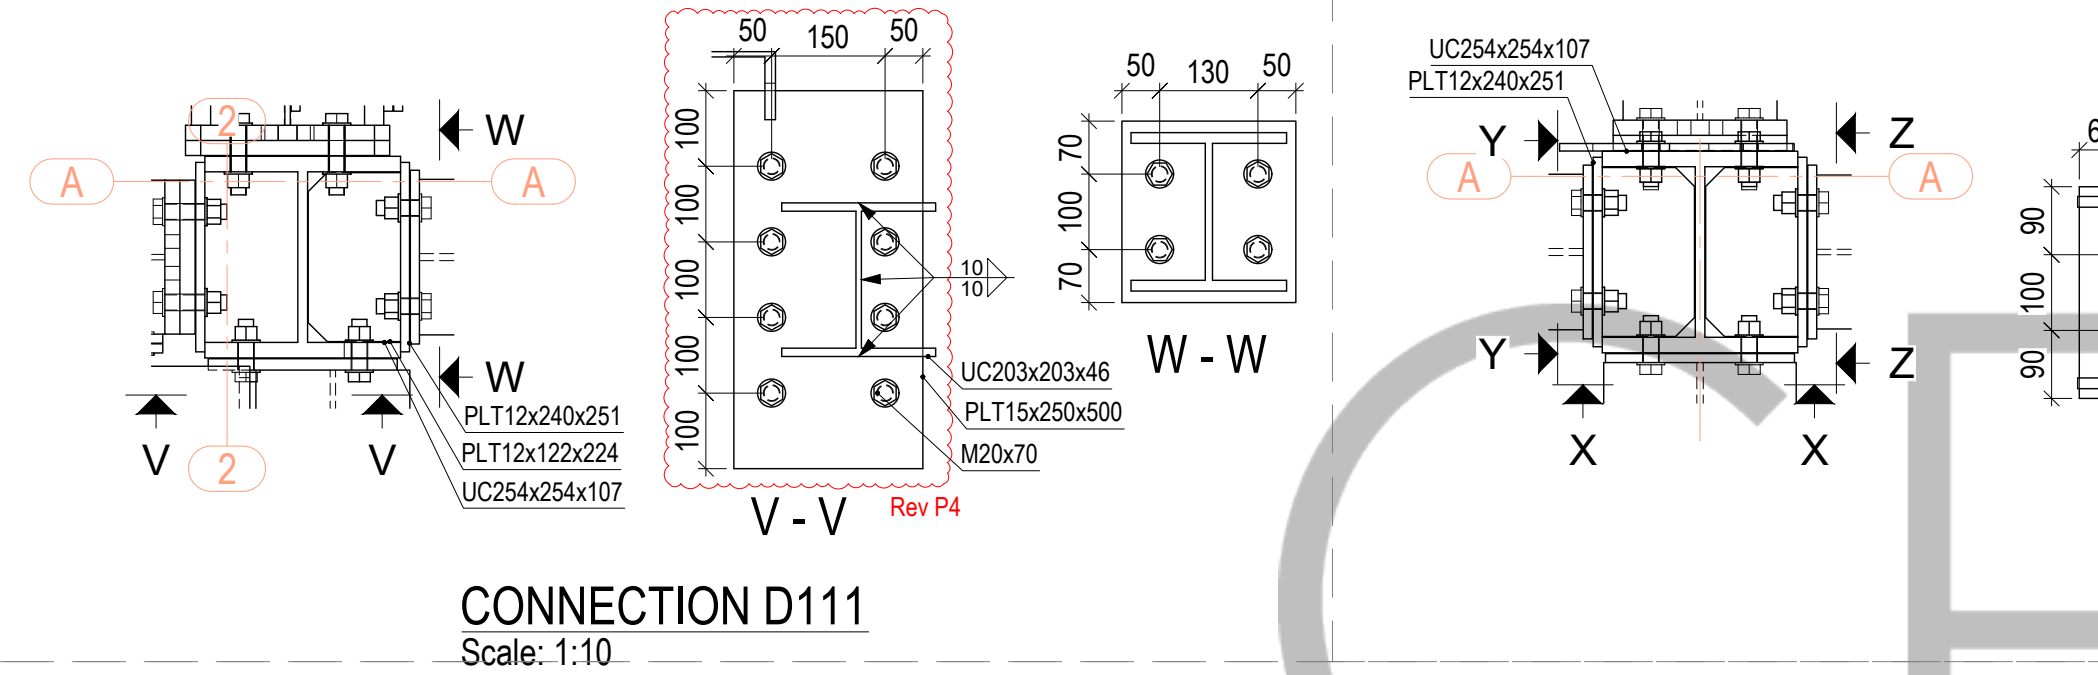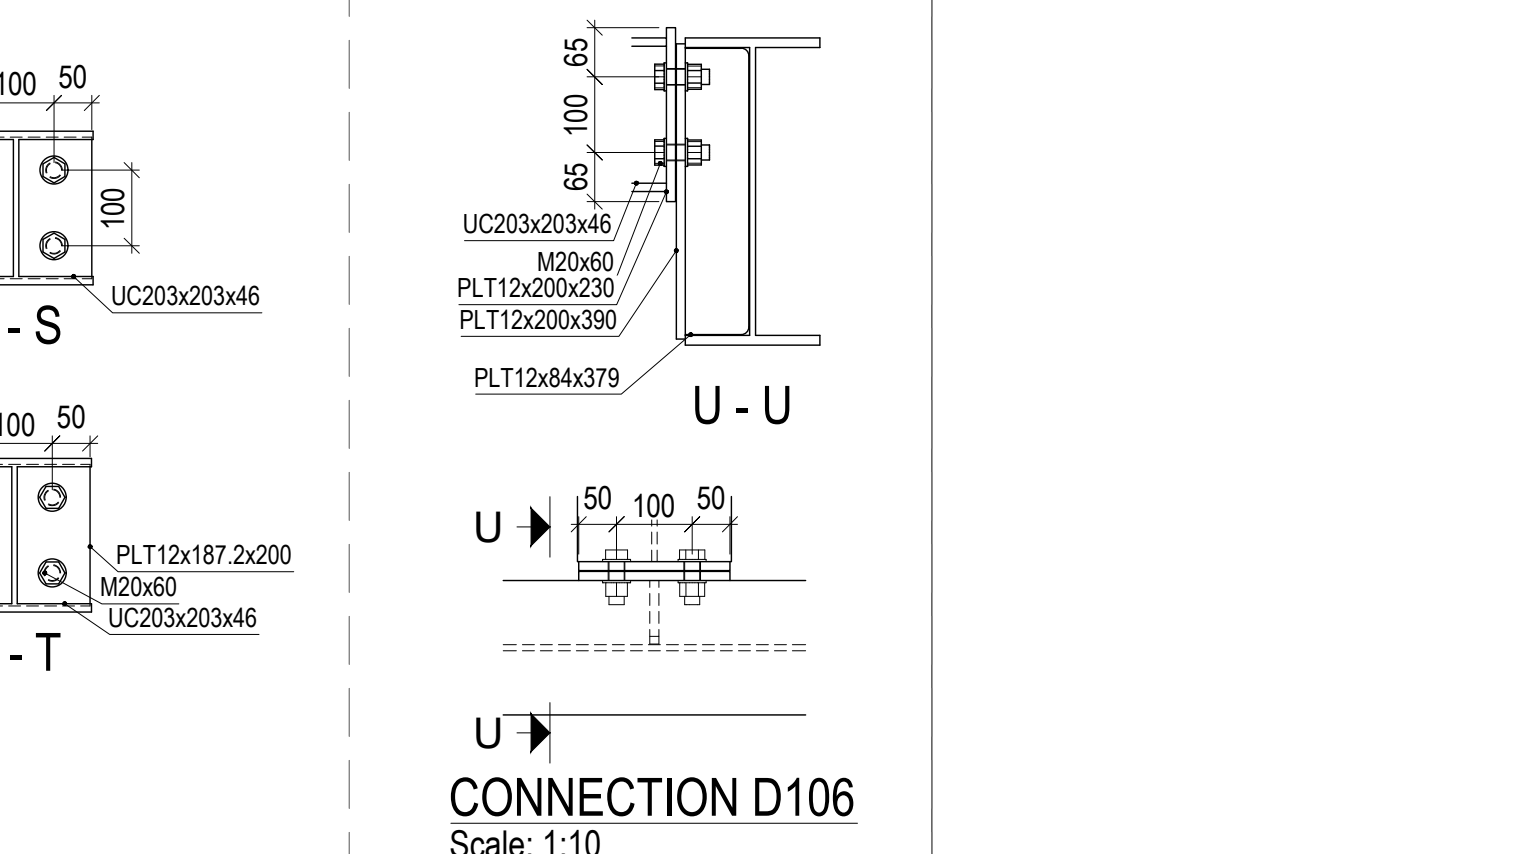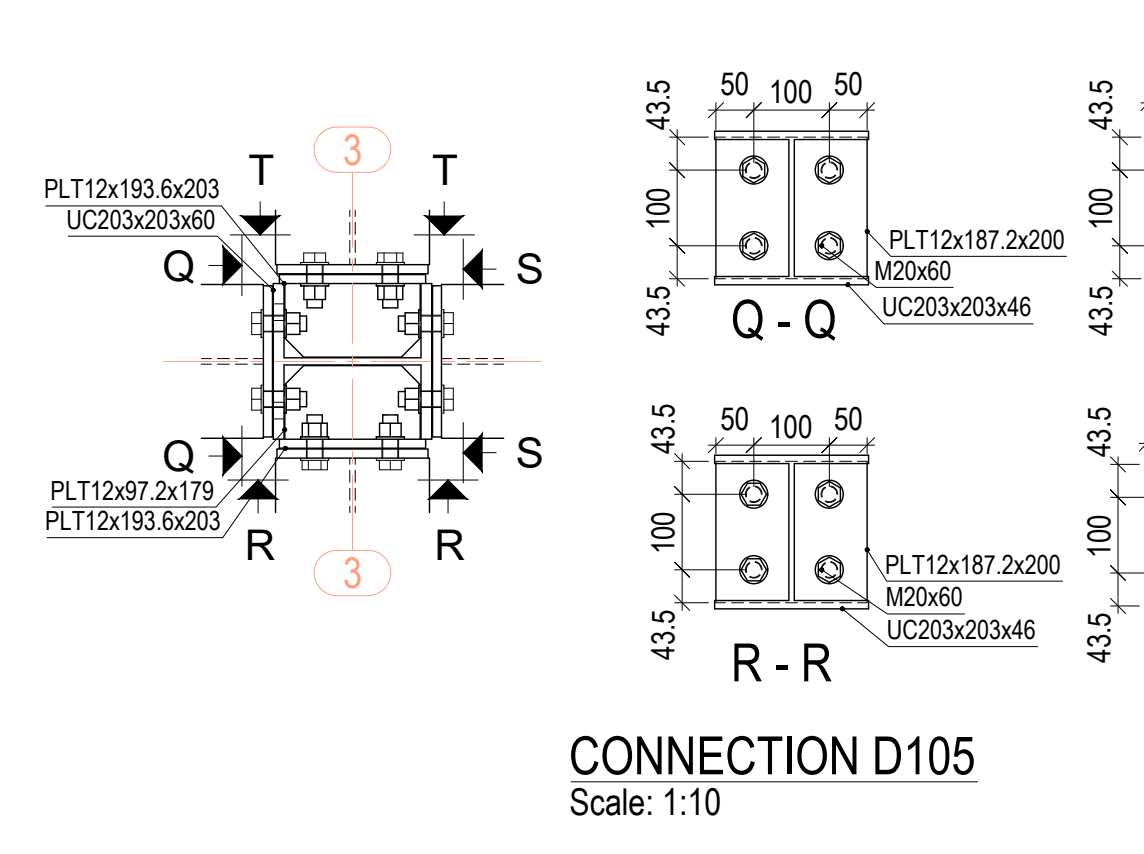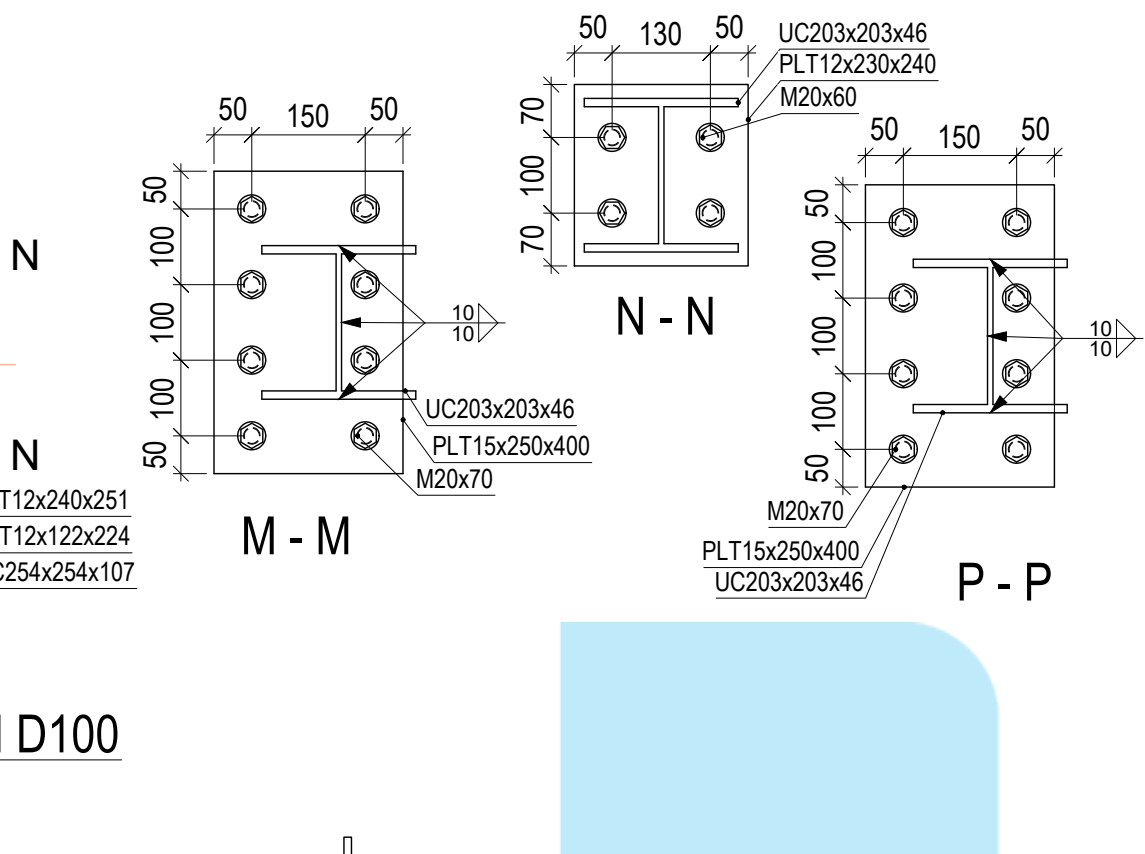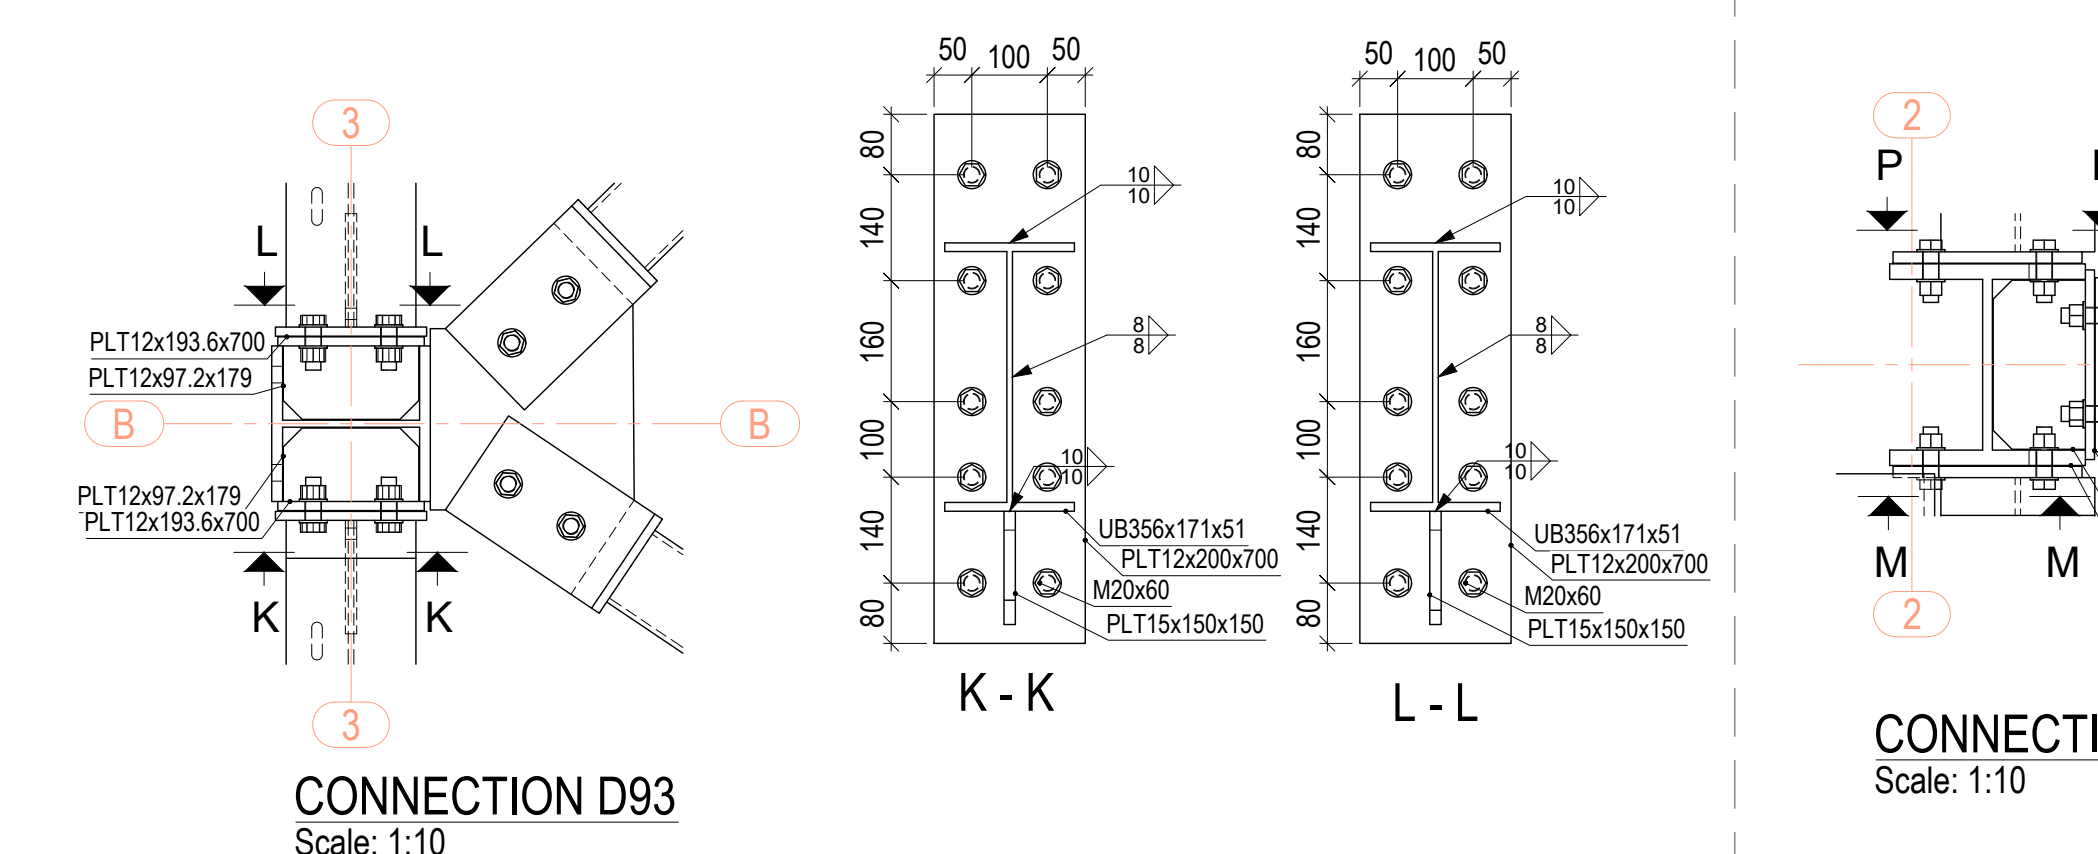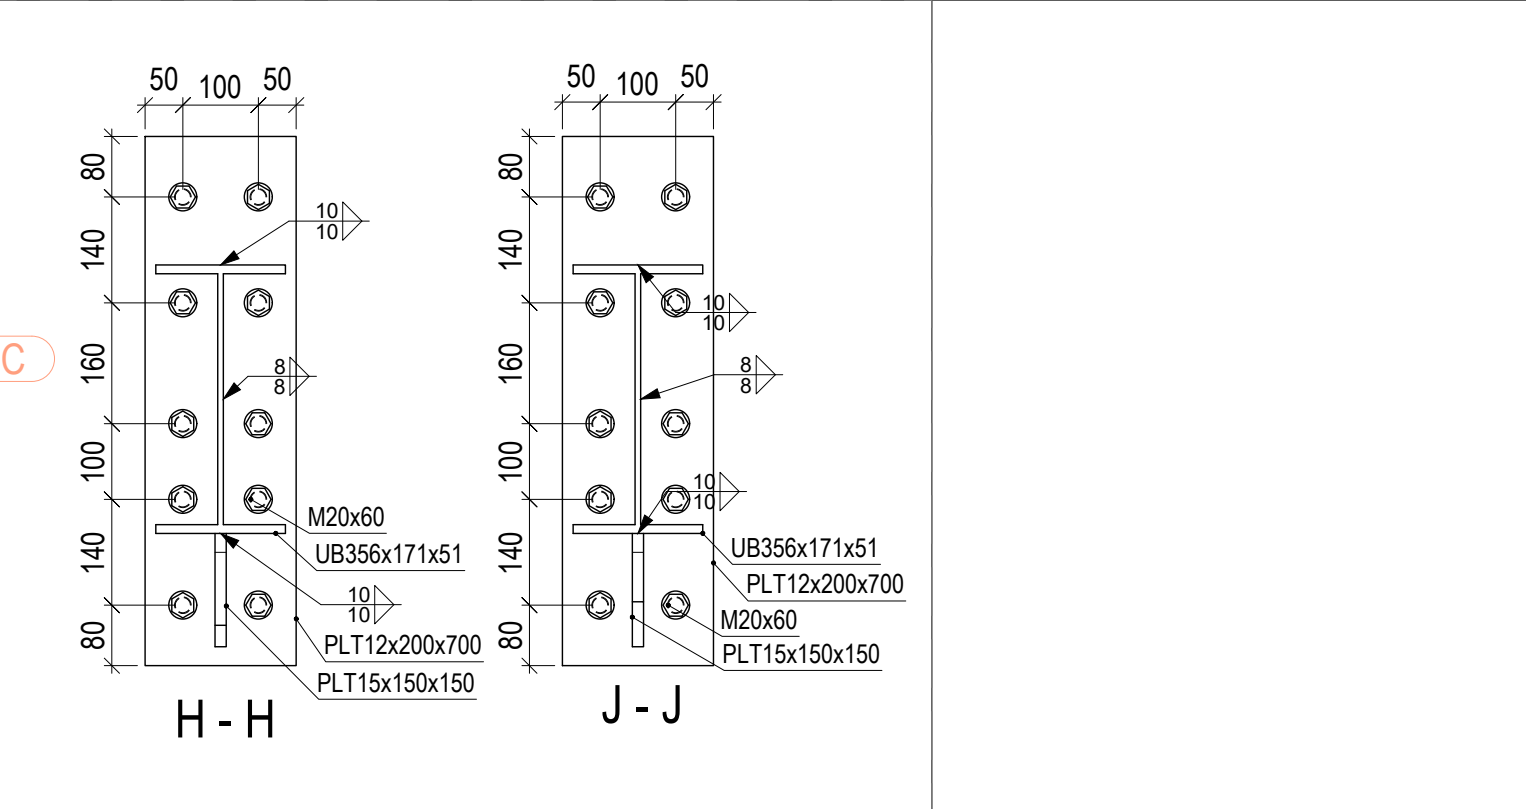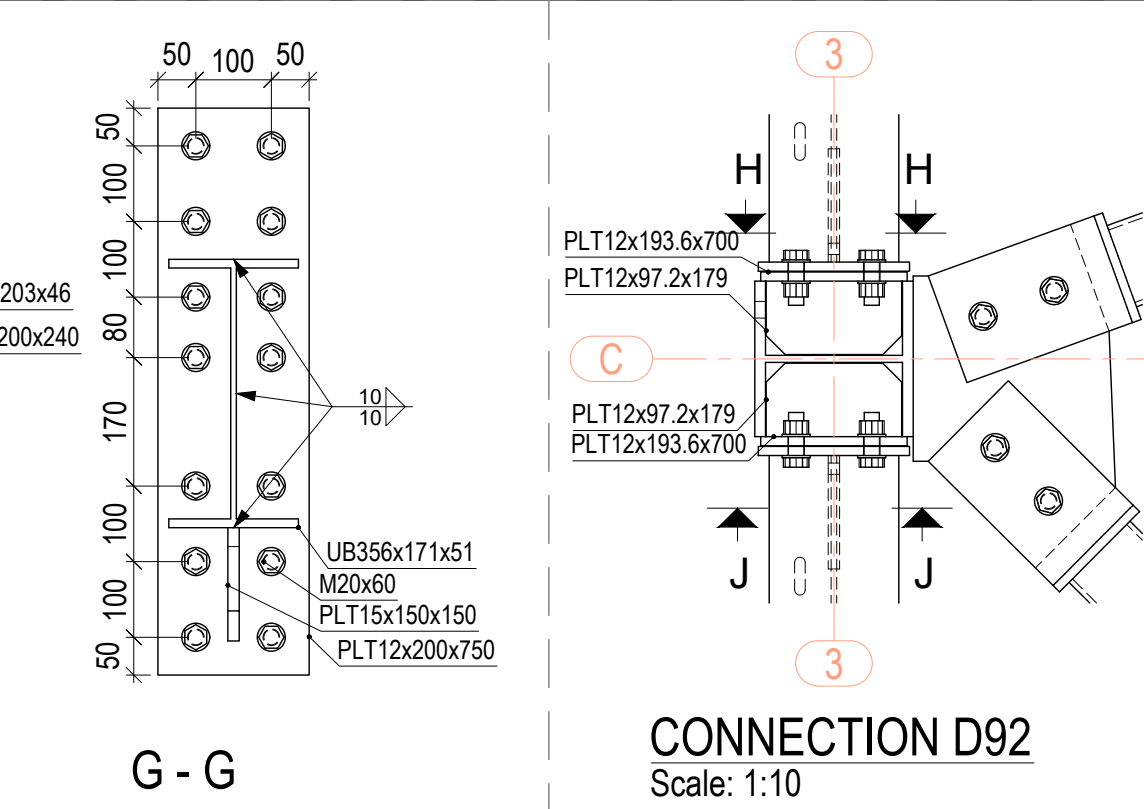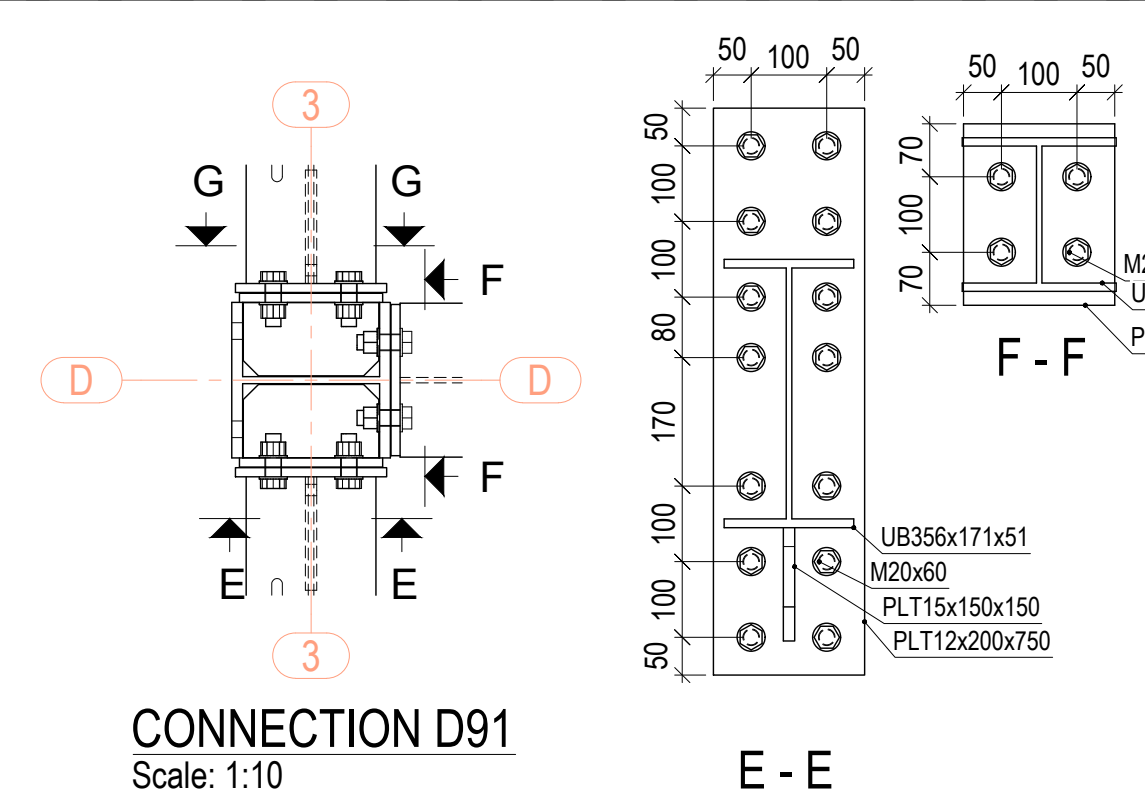
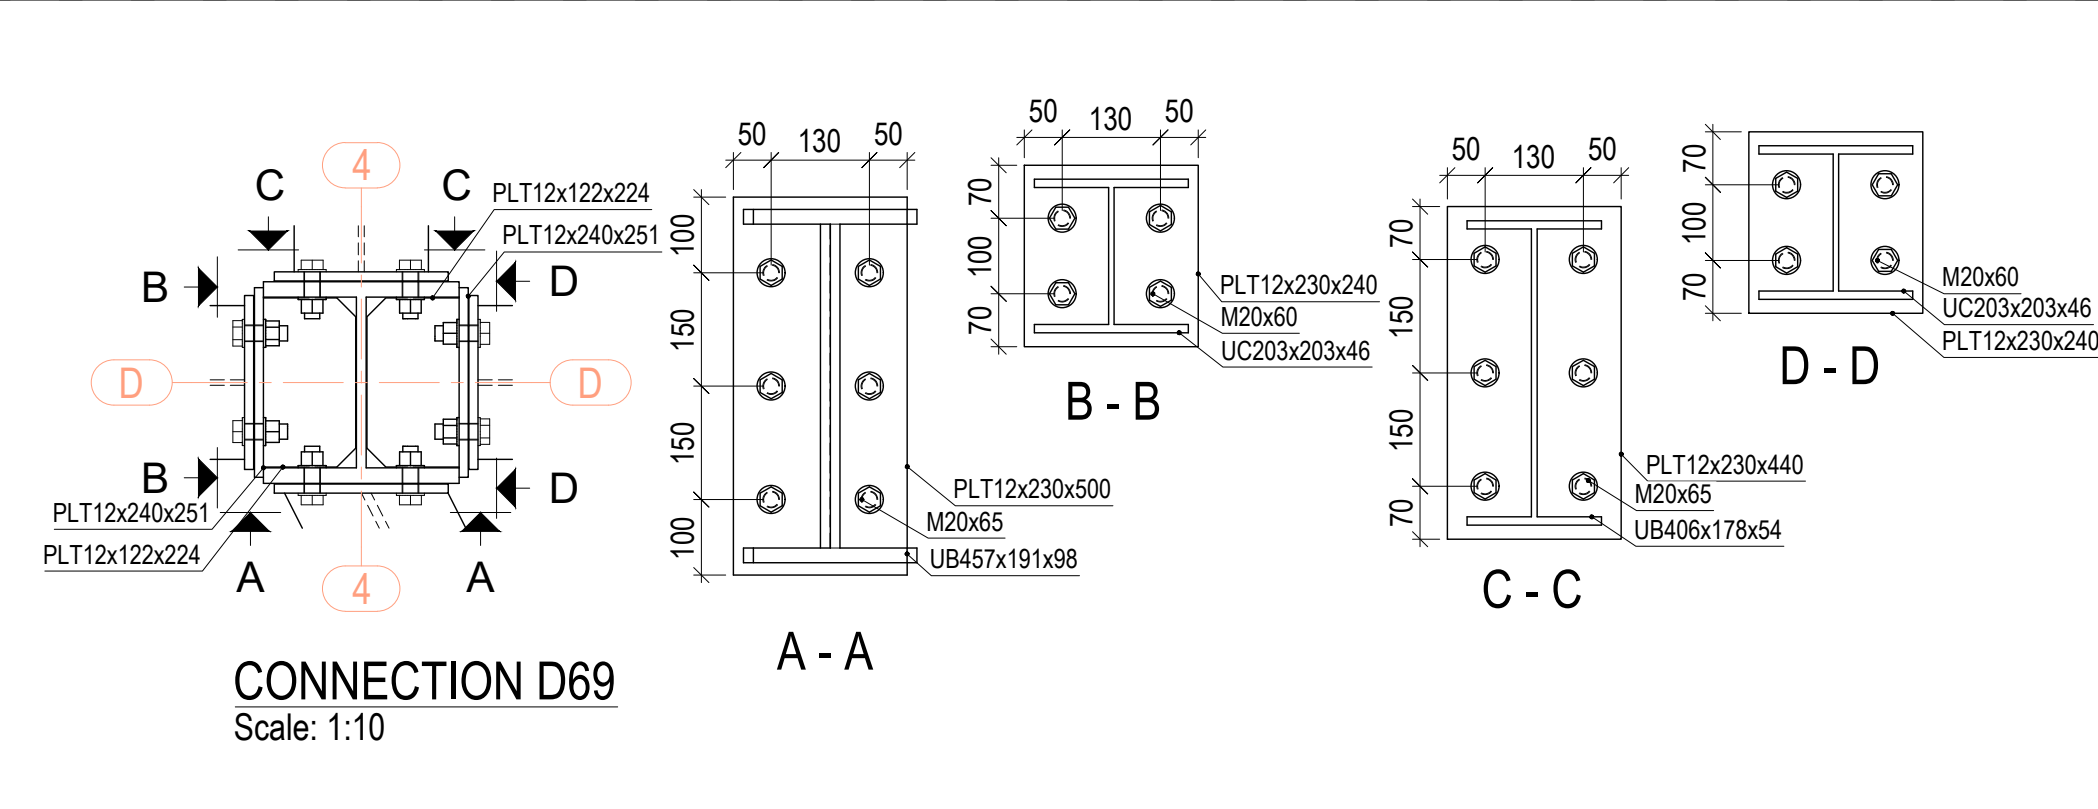


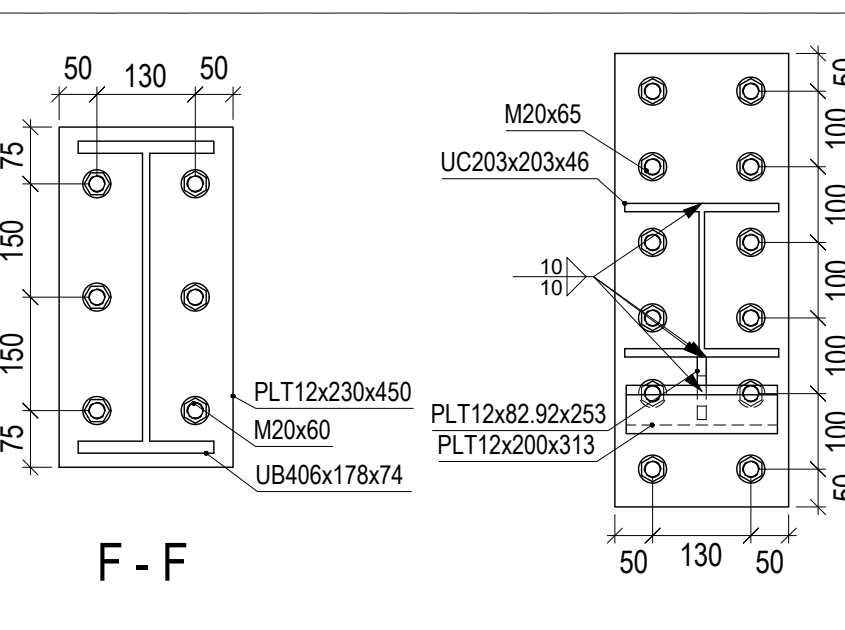


G - G

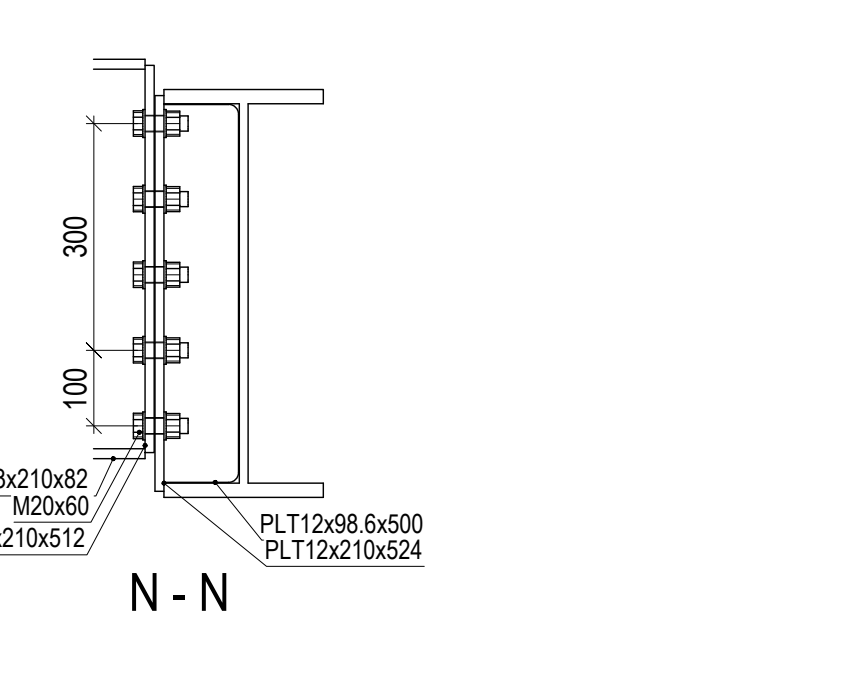


N - N




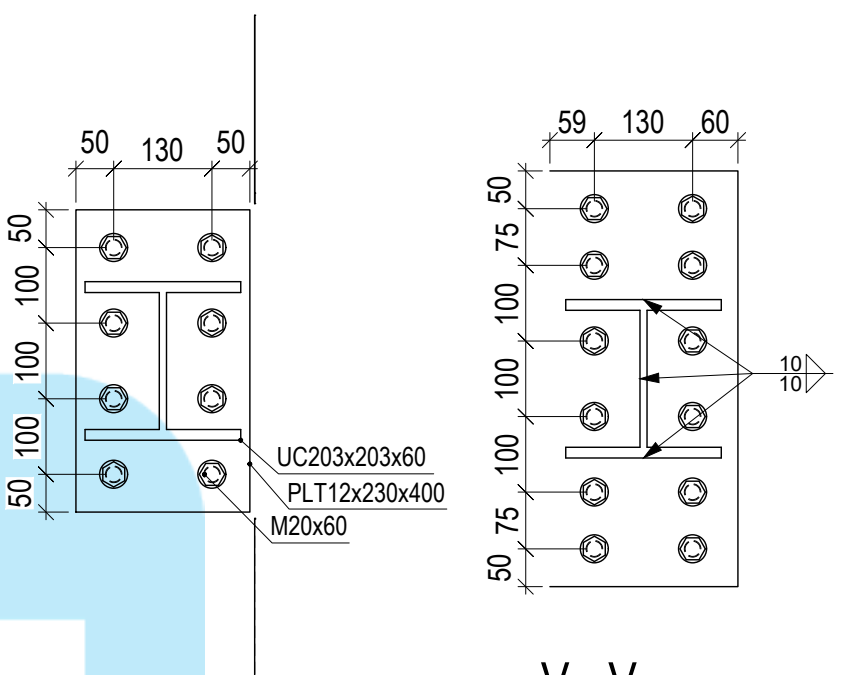
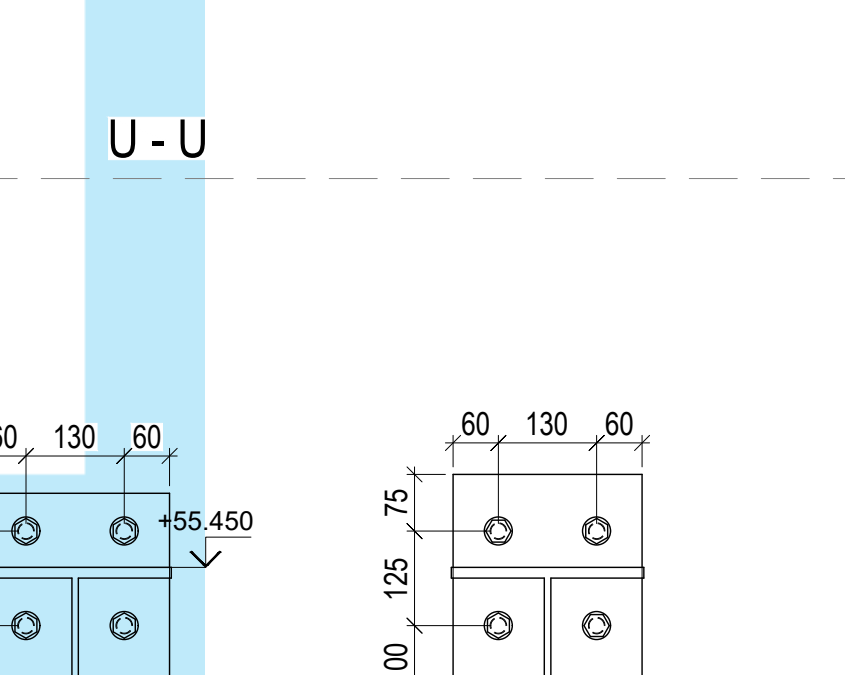

$$V - V$$


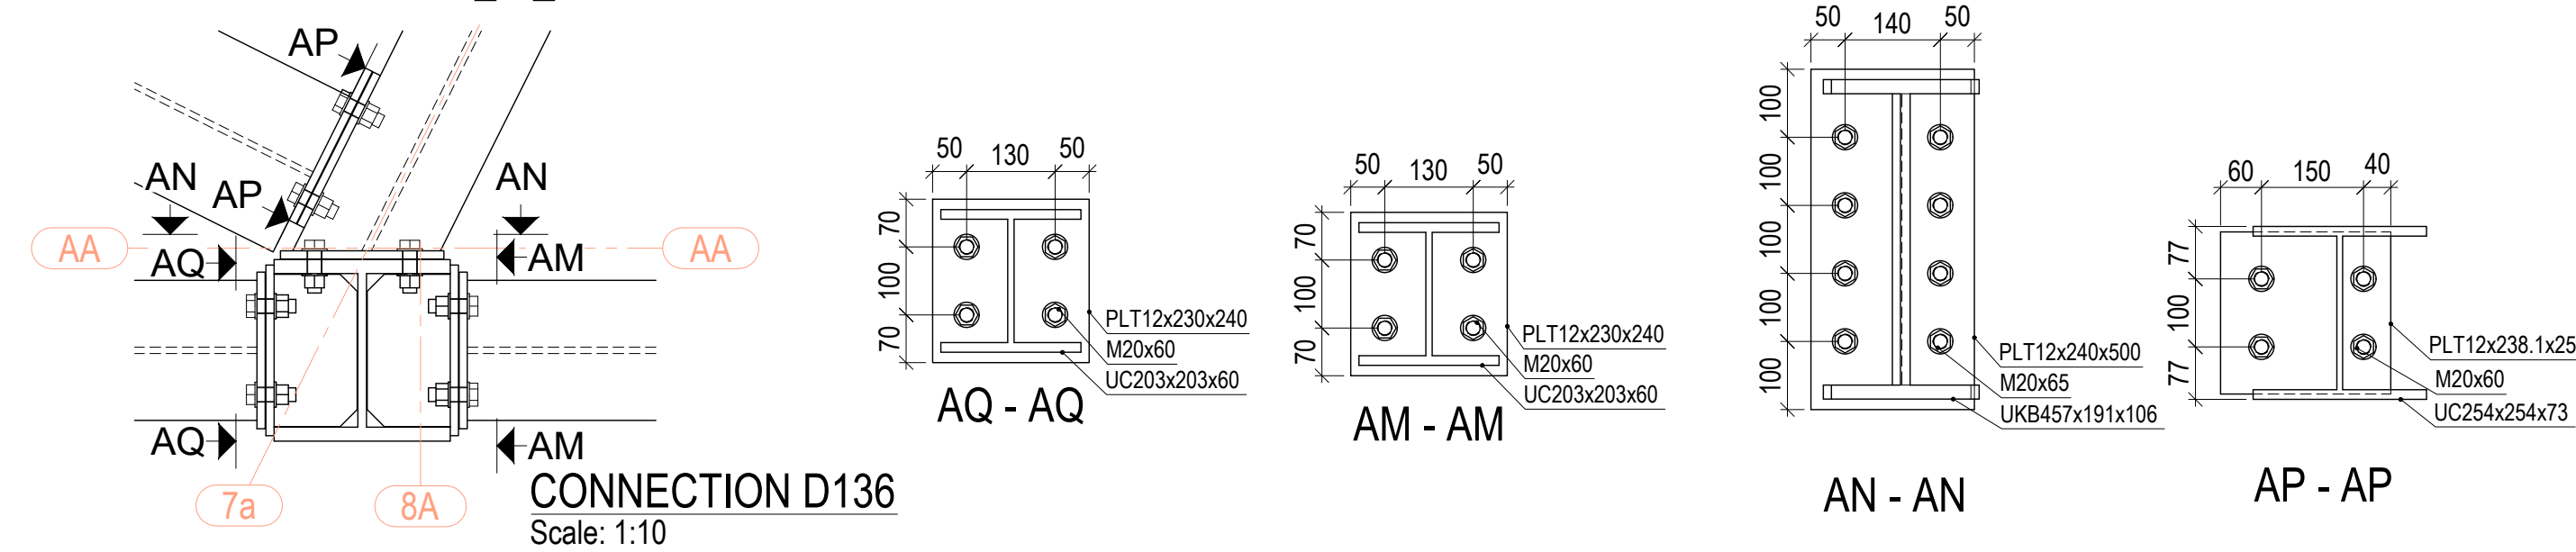
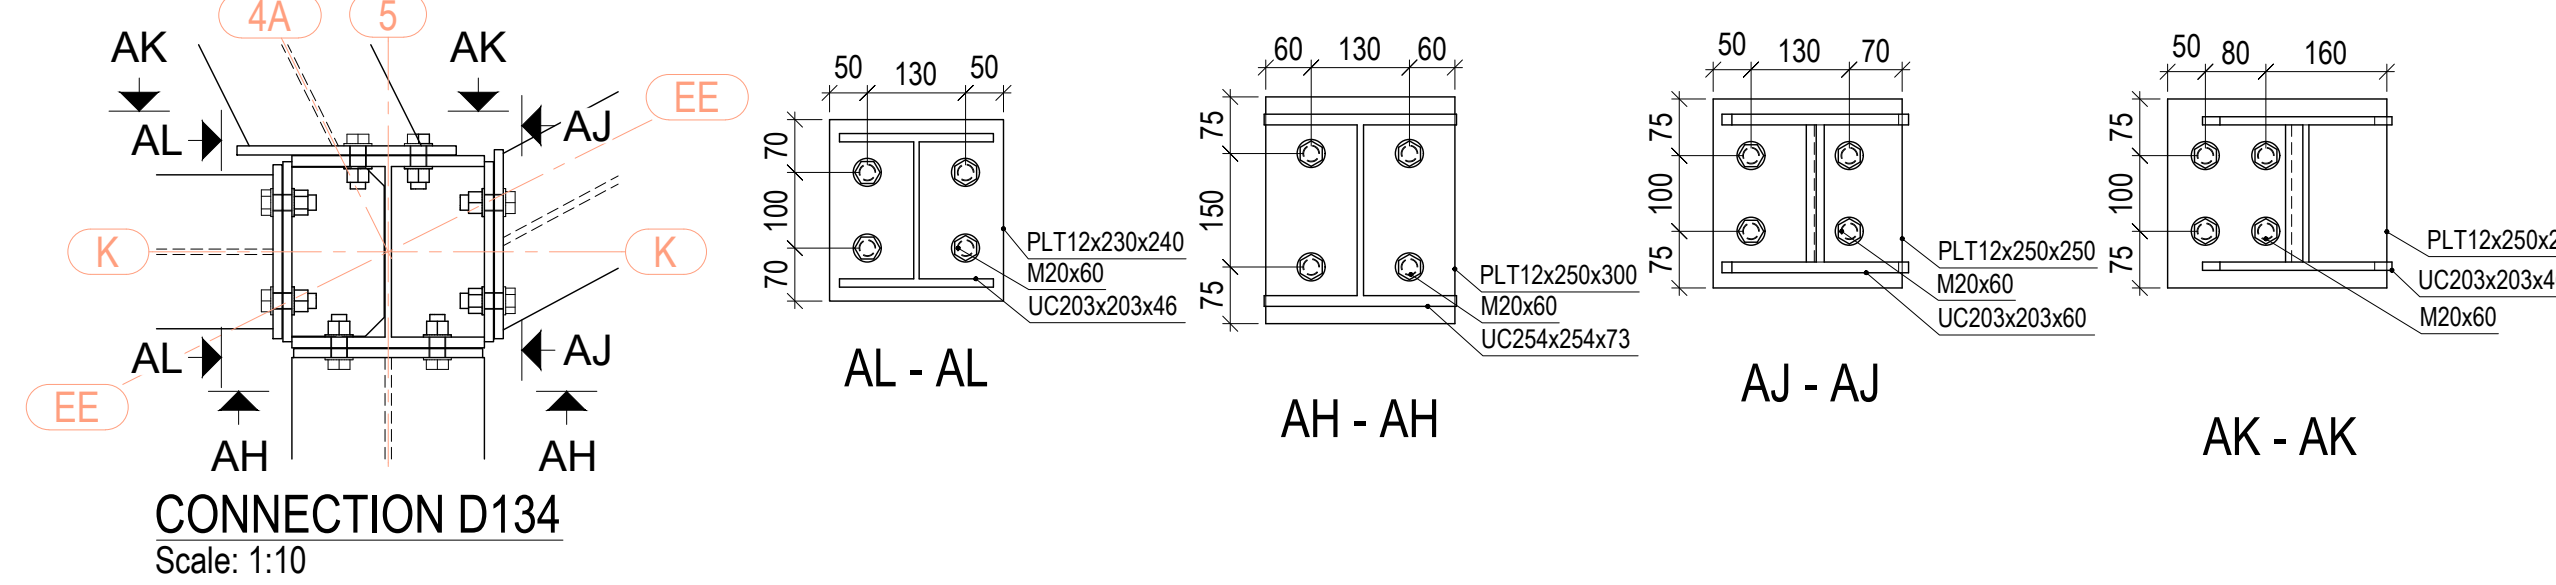
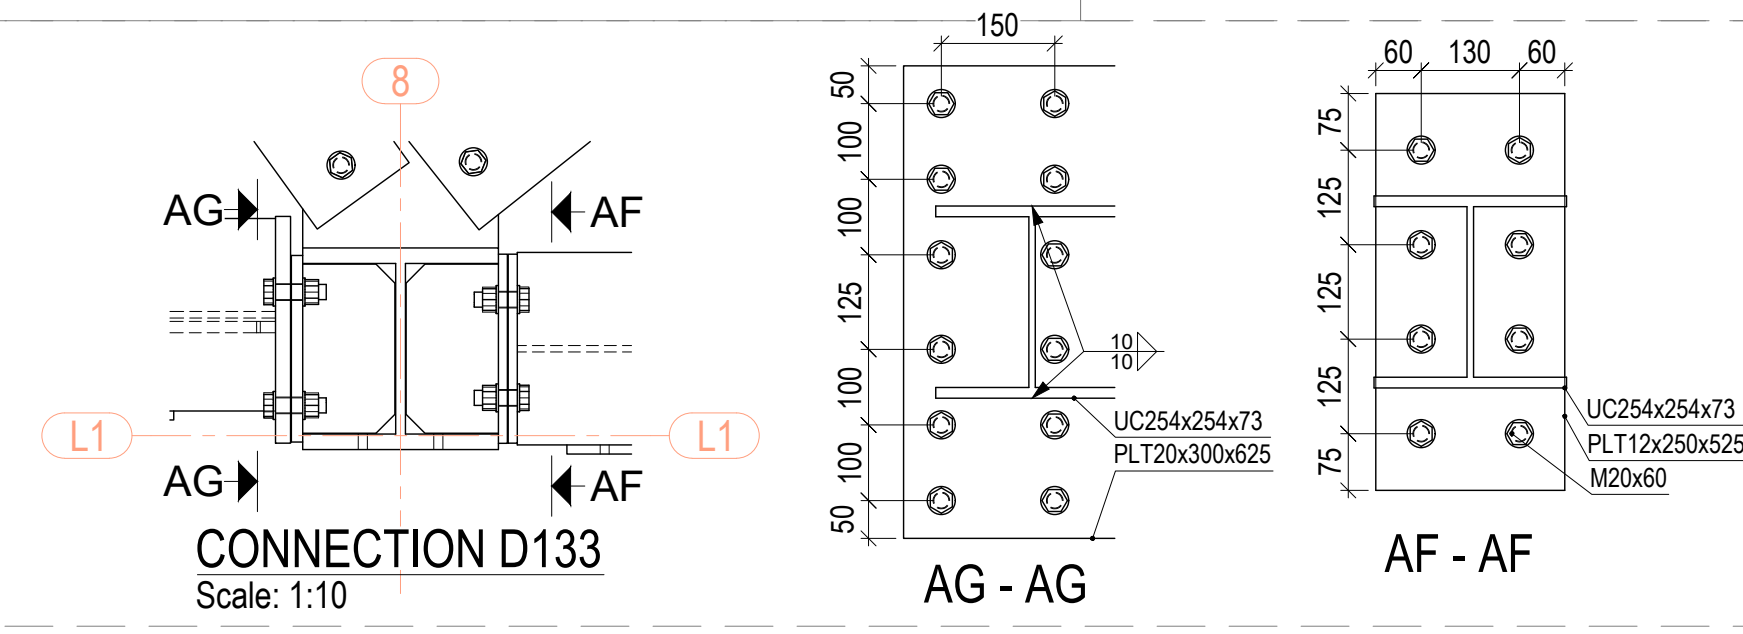
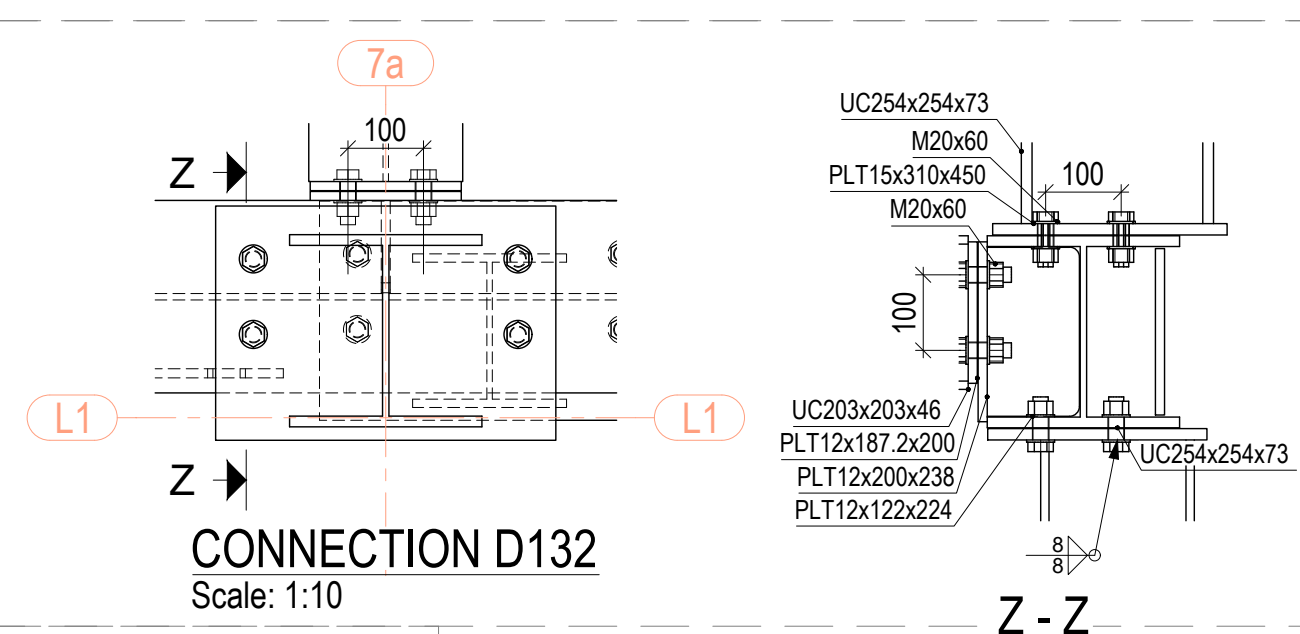
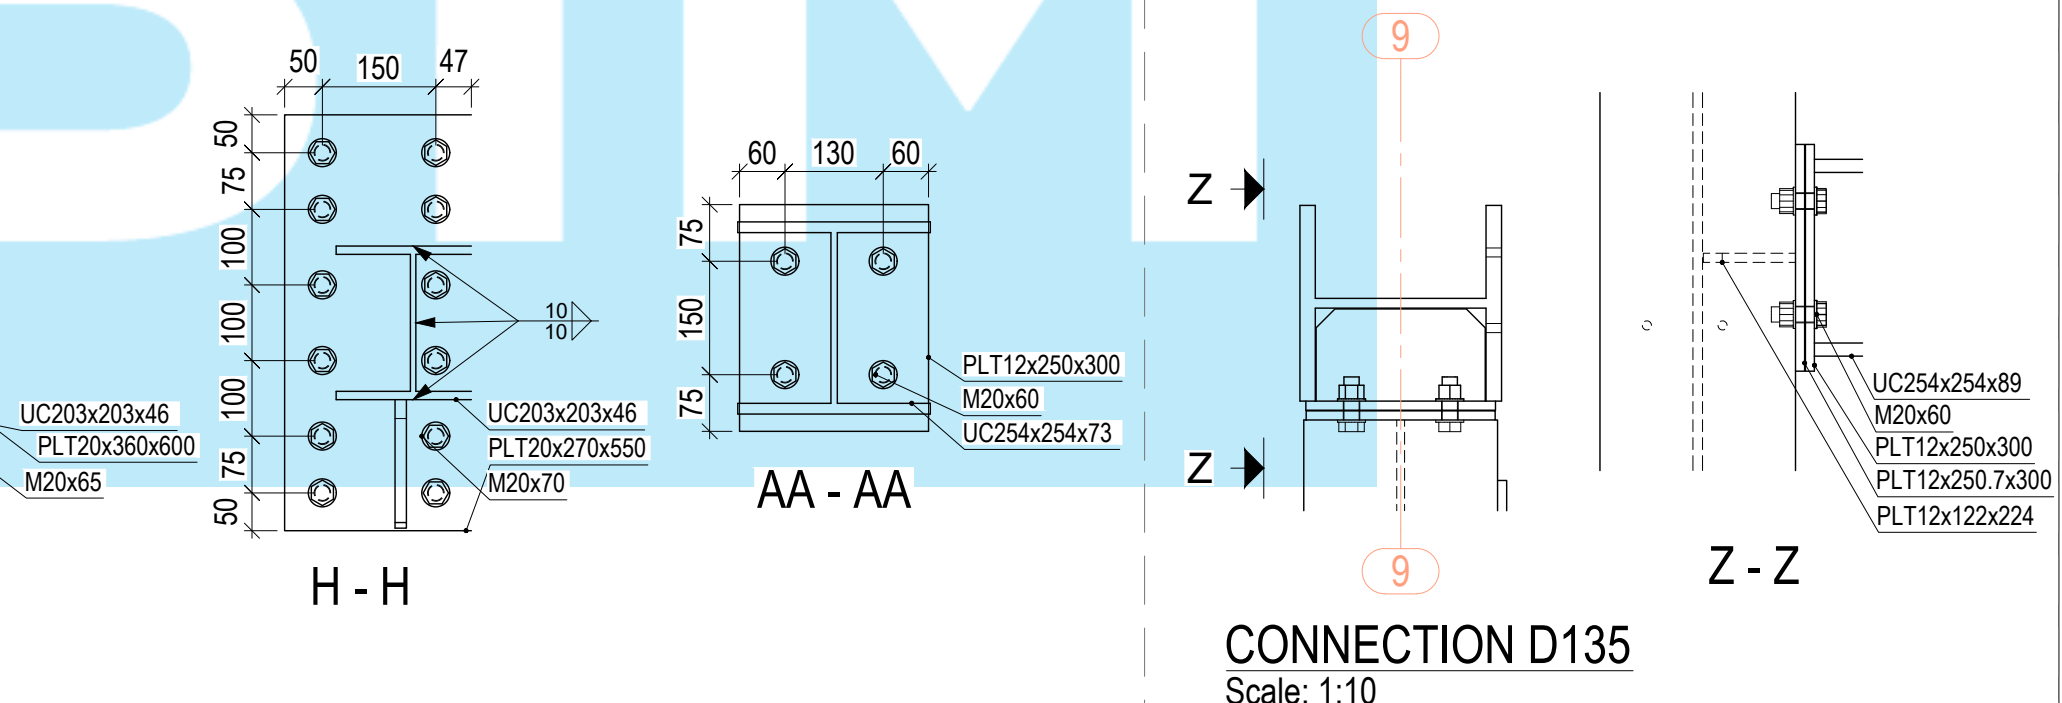
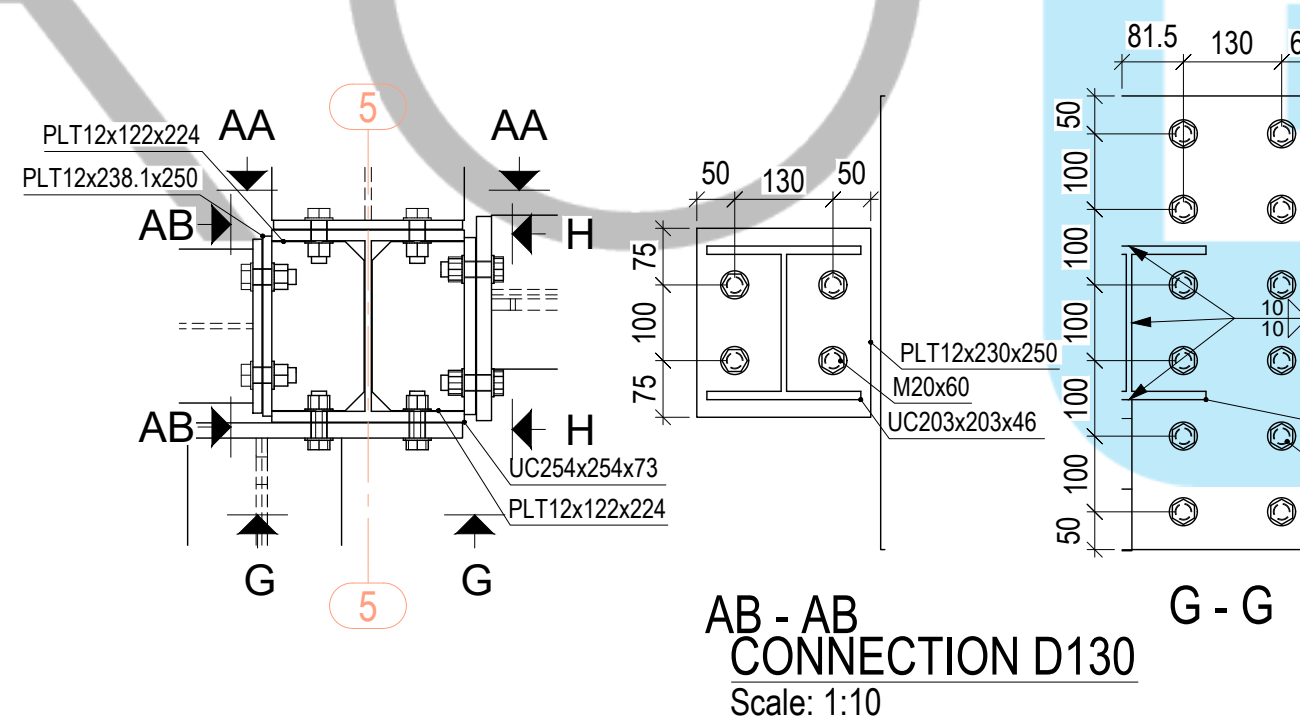
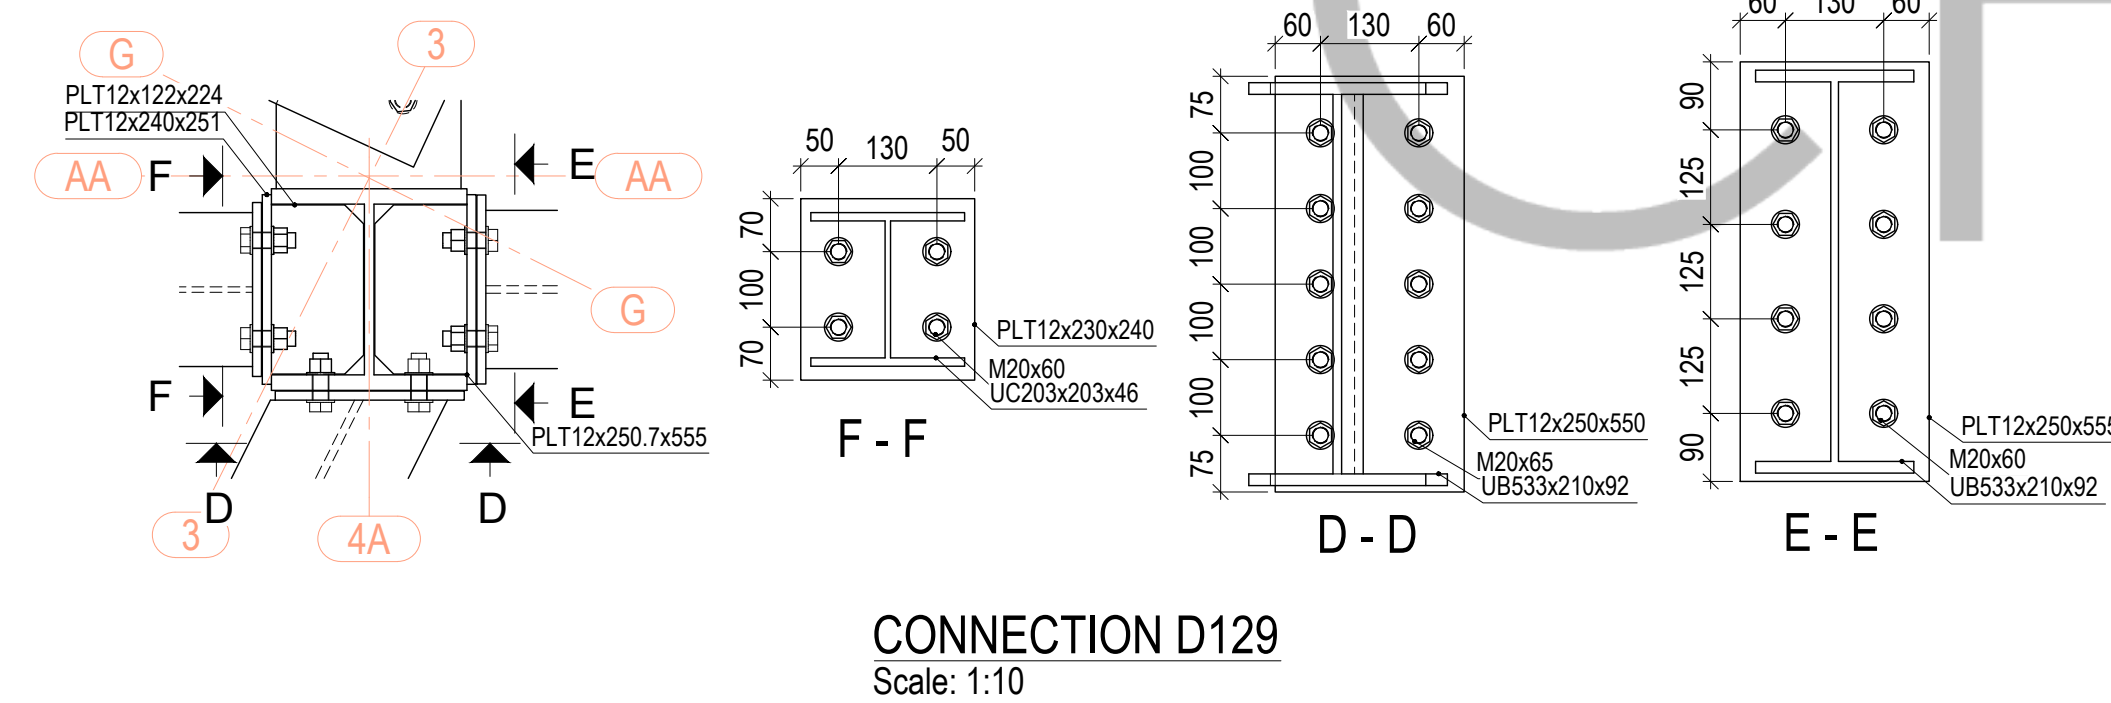
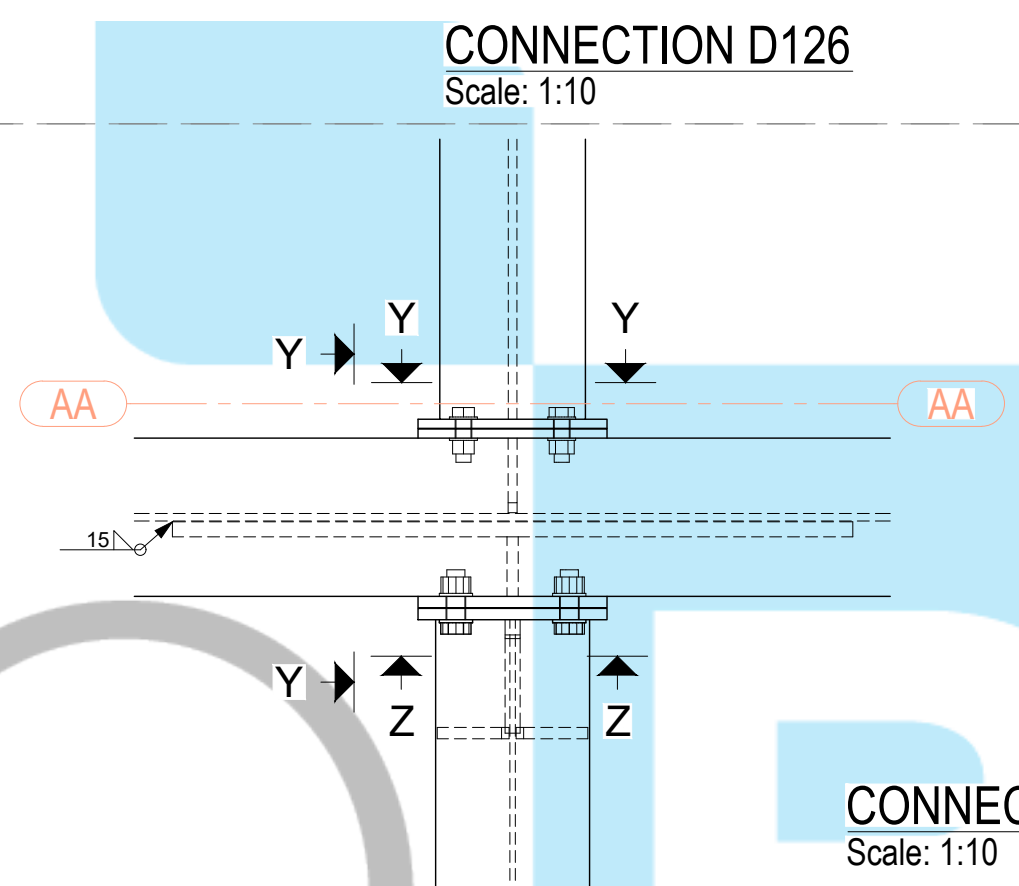
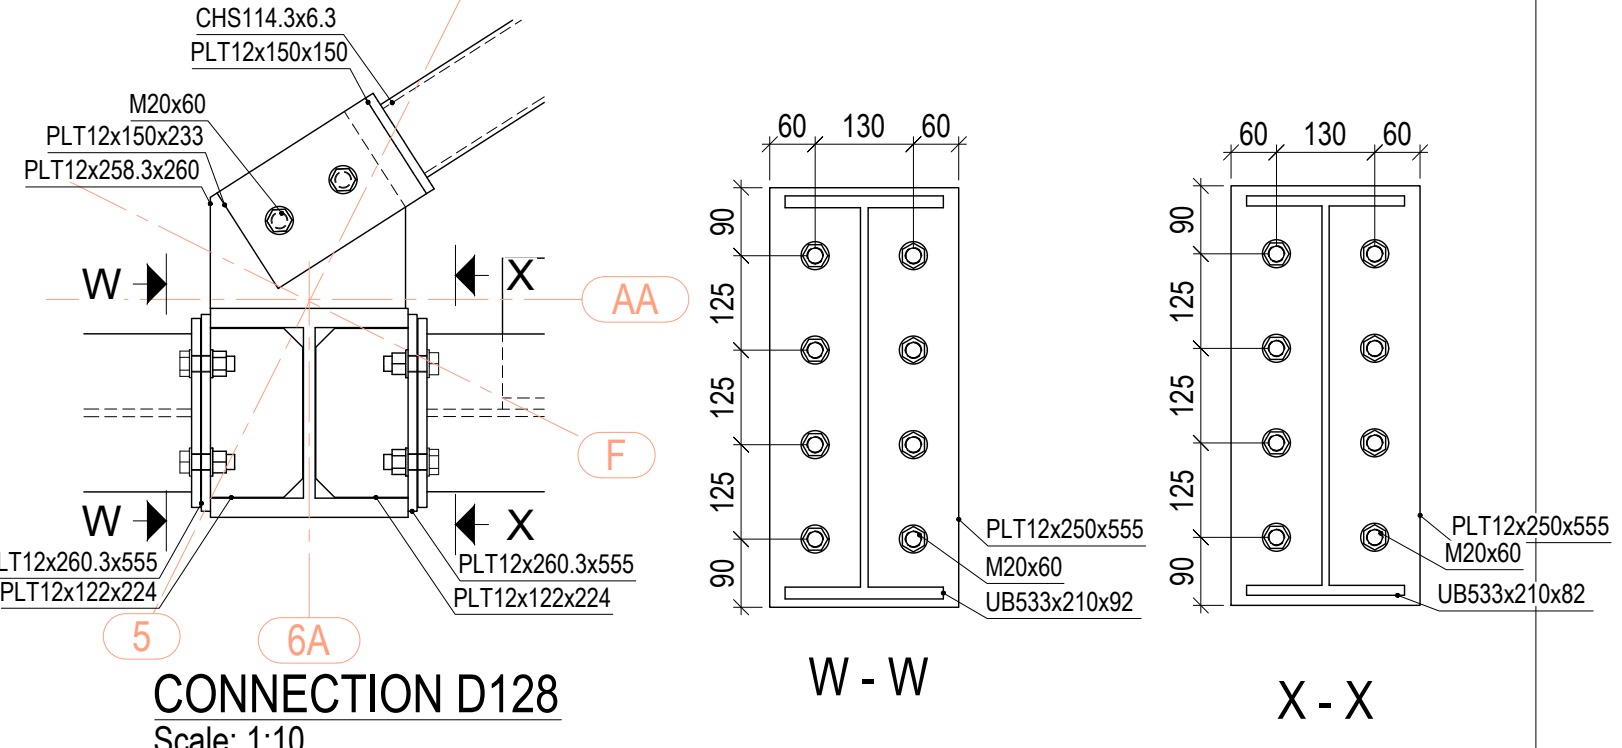
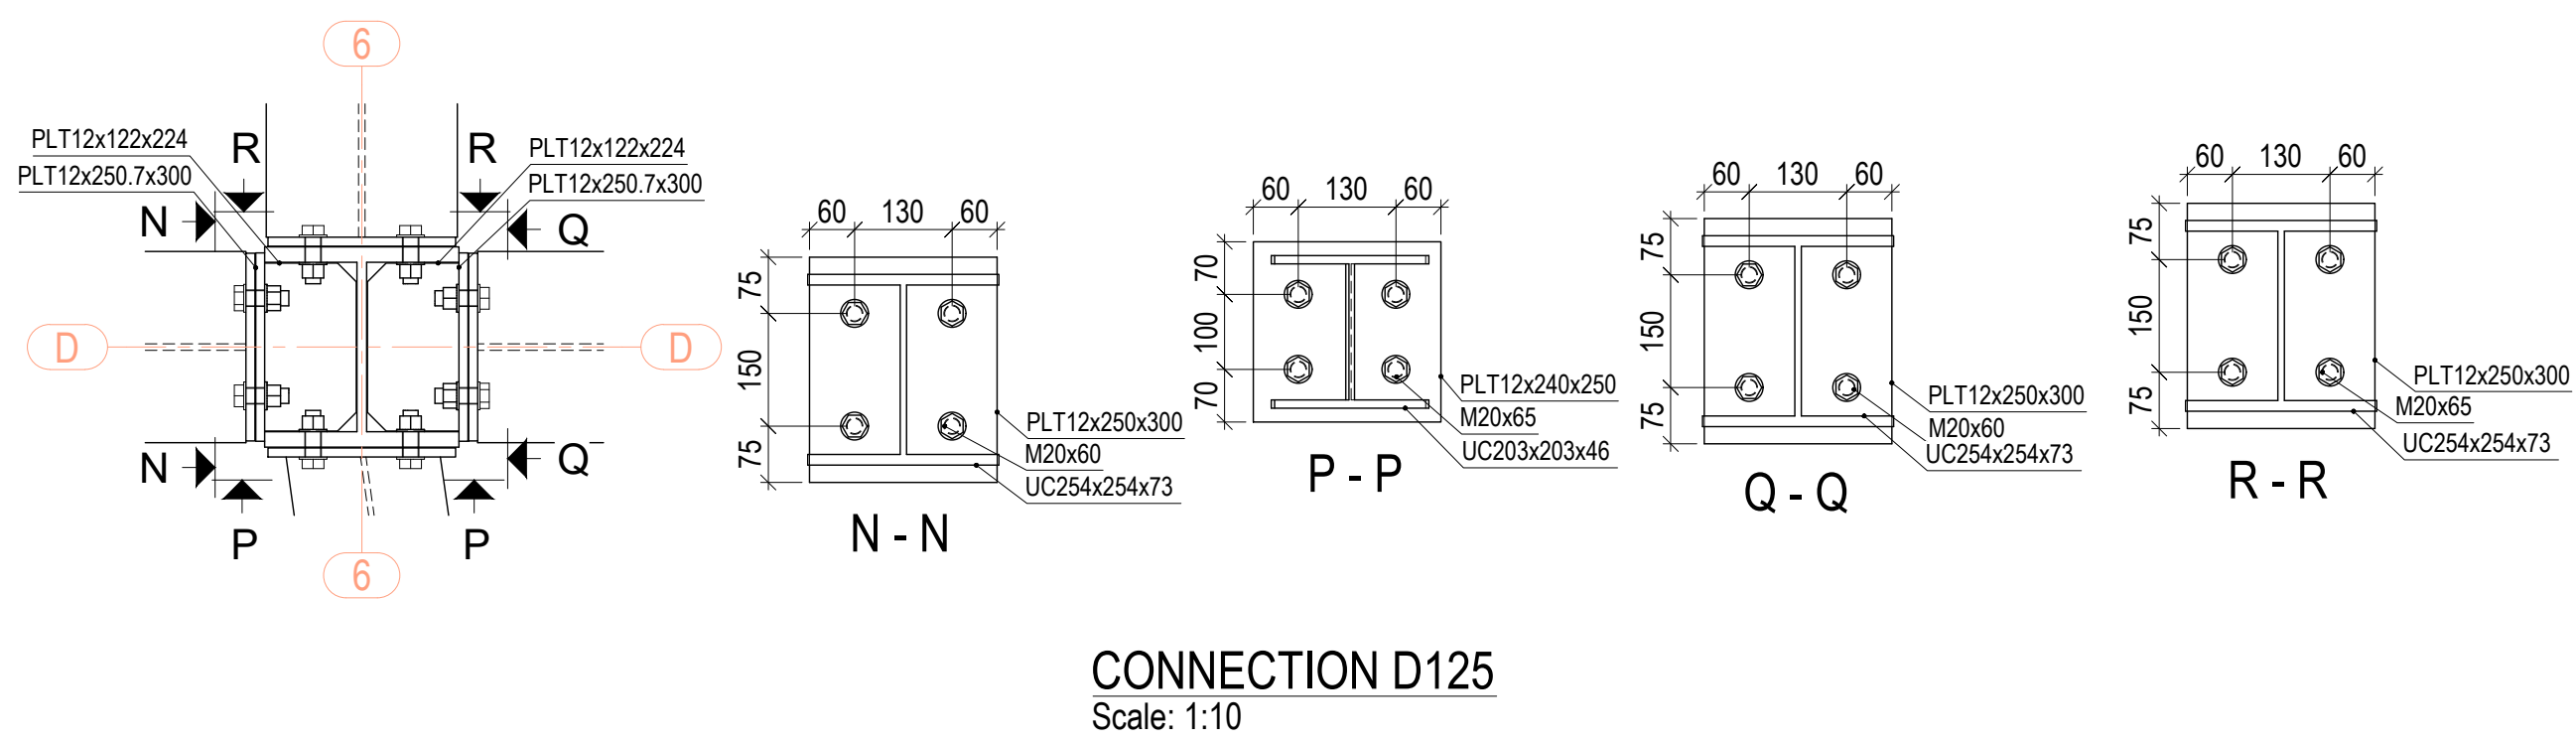
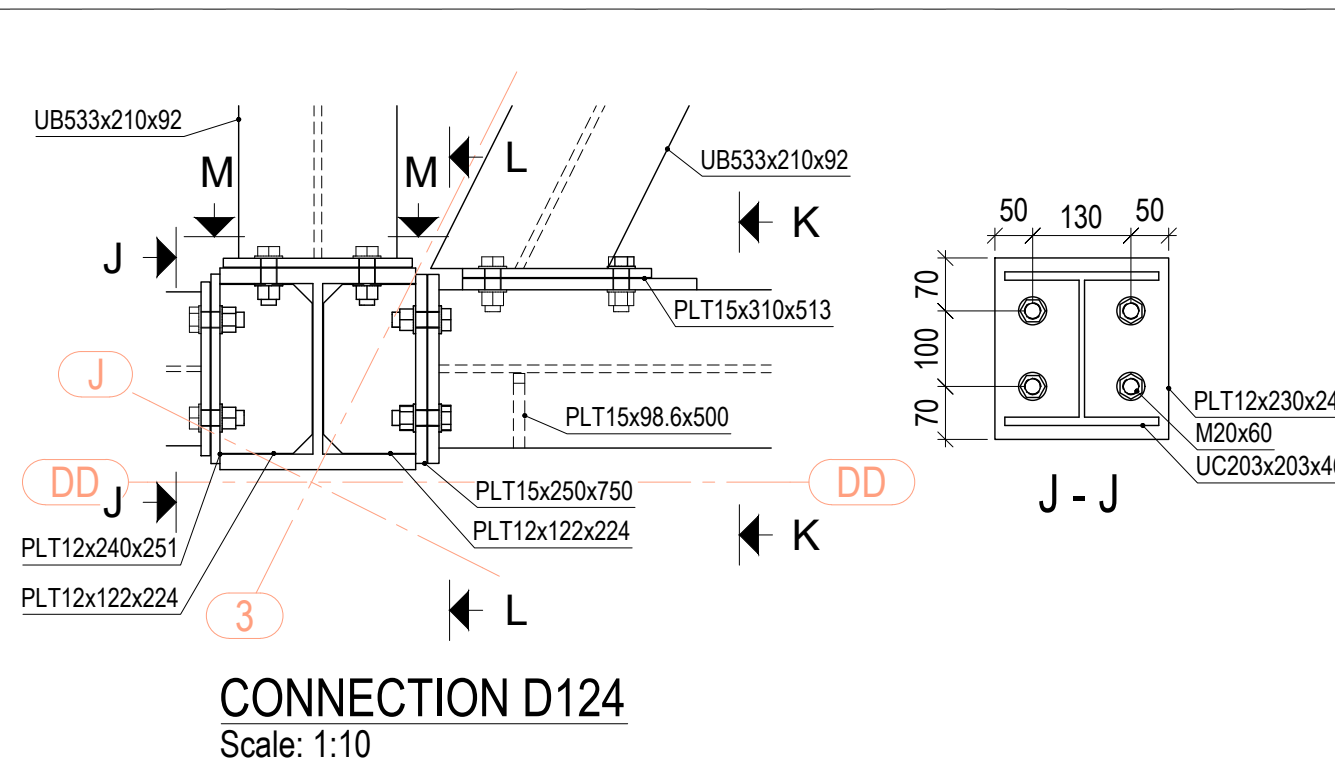
AG - AG

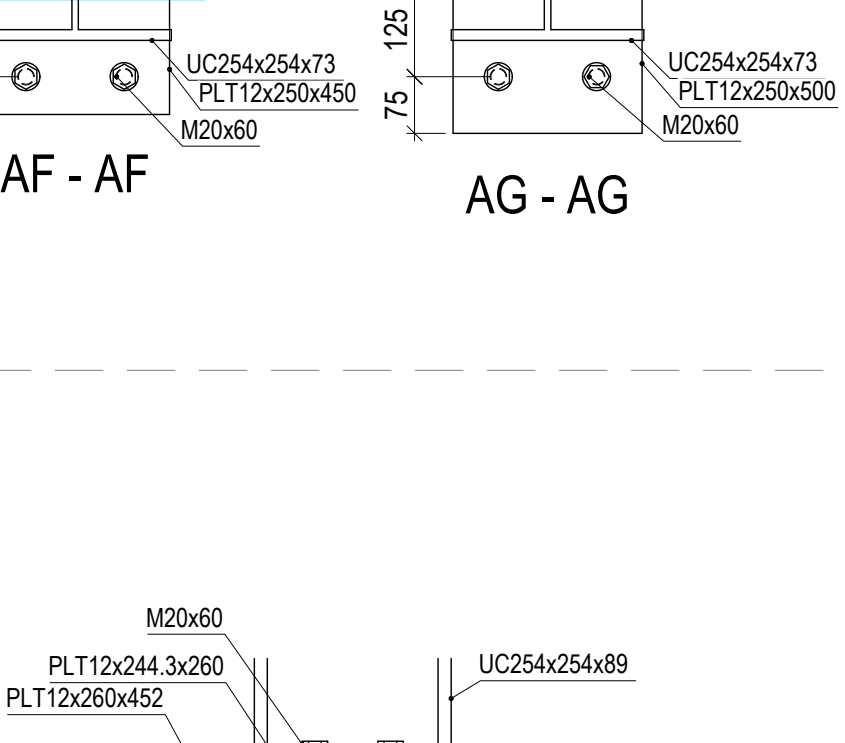


AG - AG

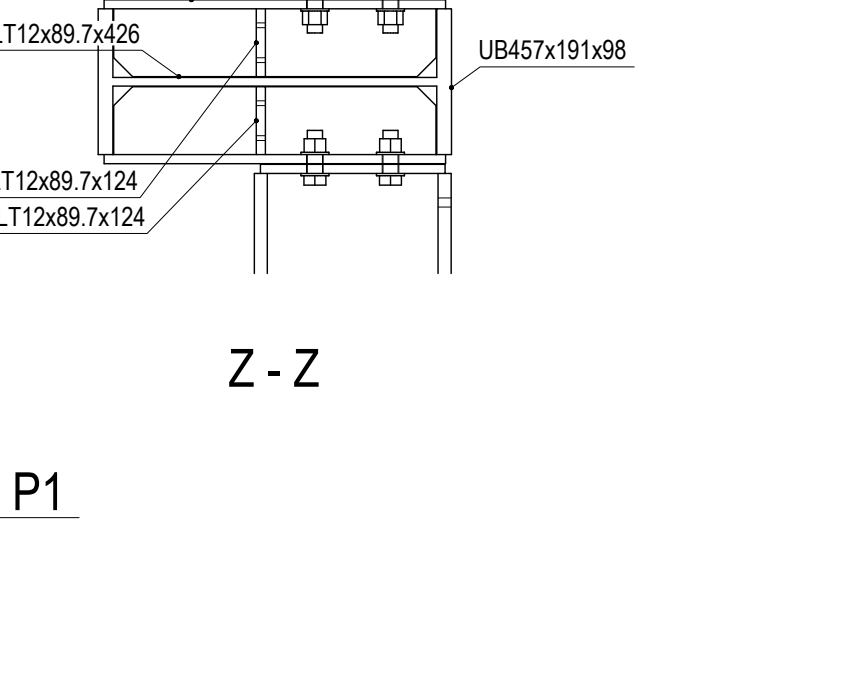
 $Z-Z$

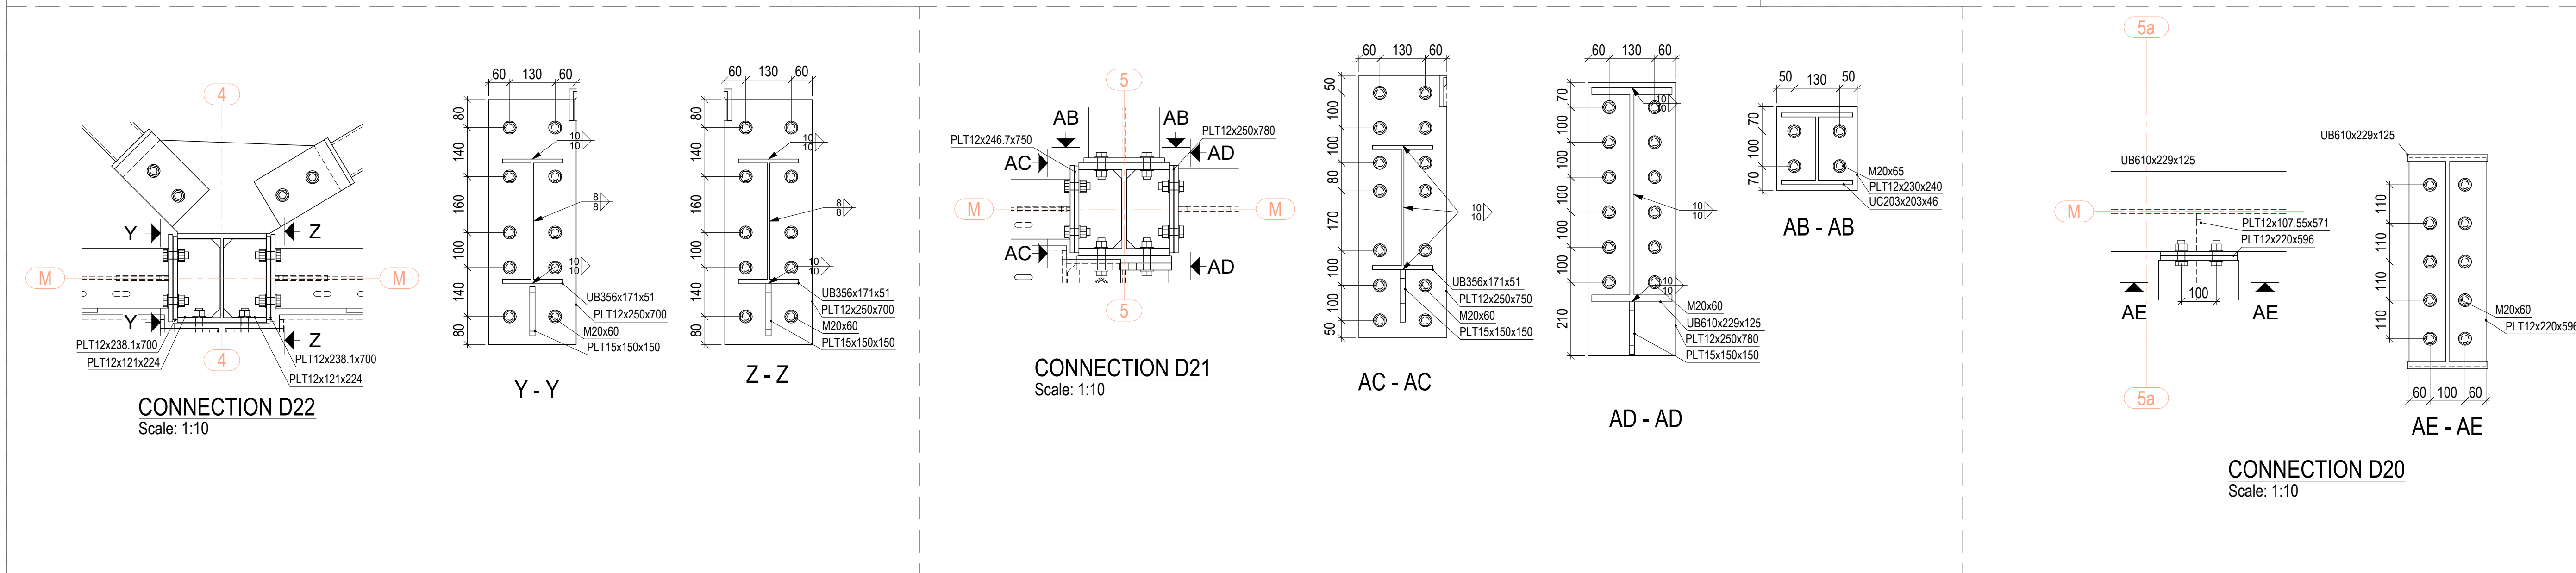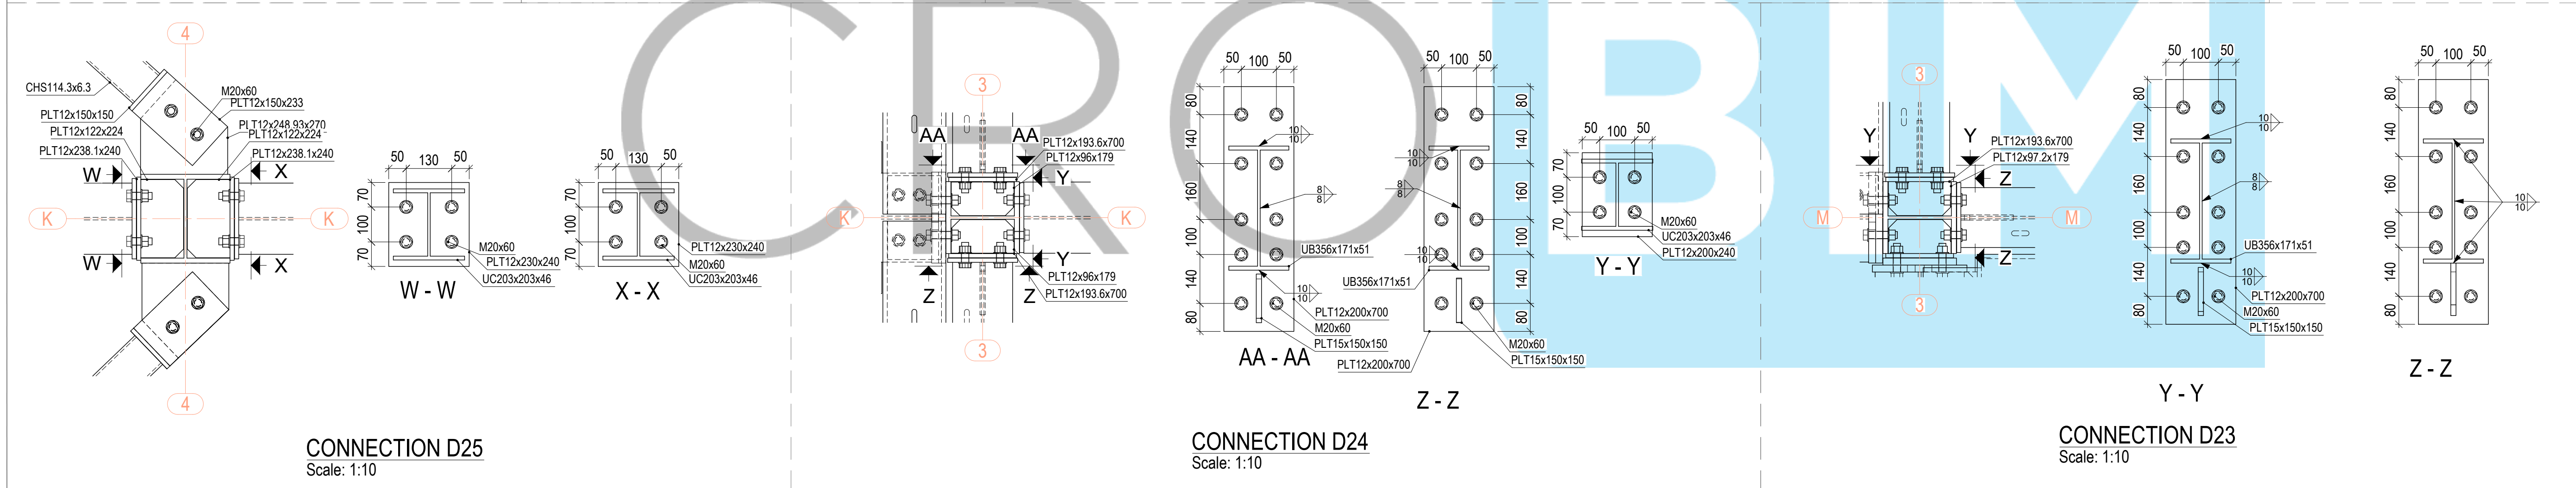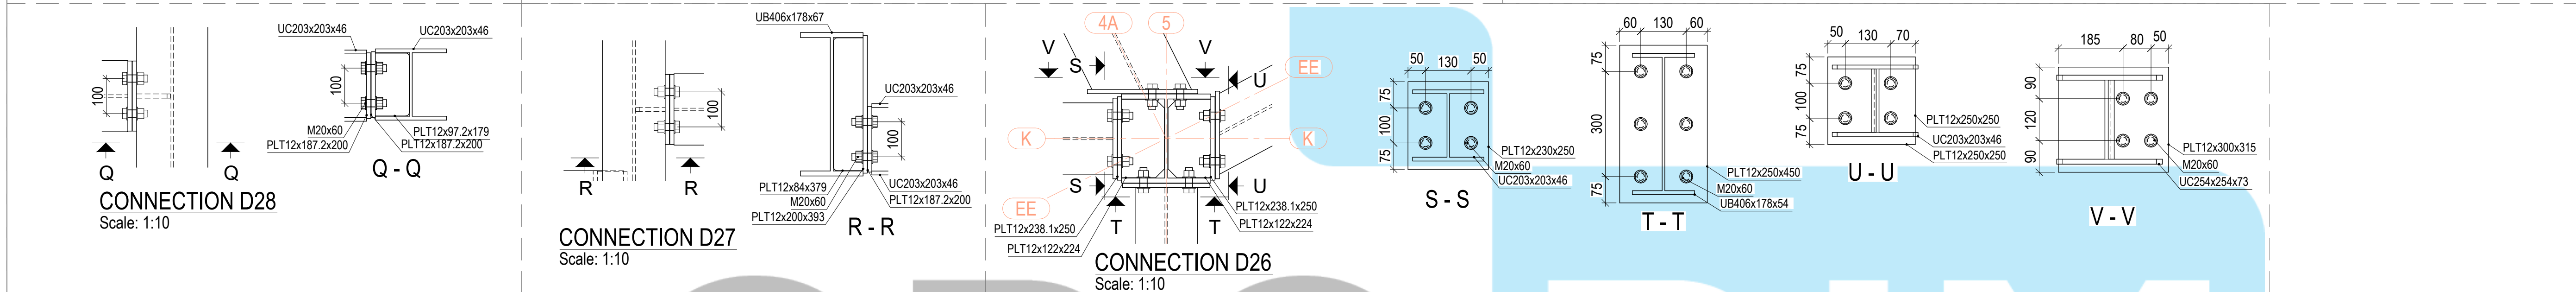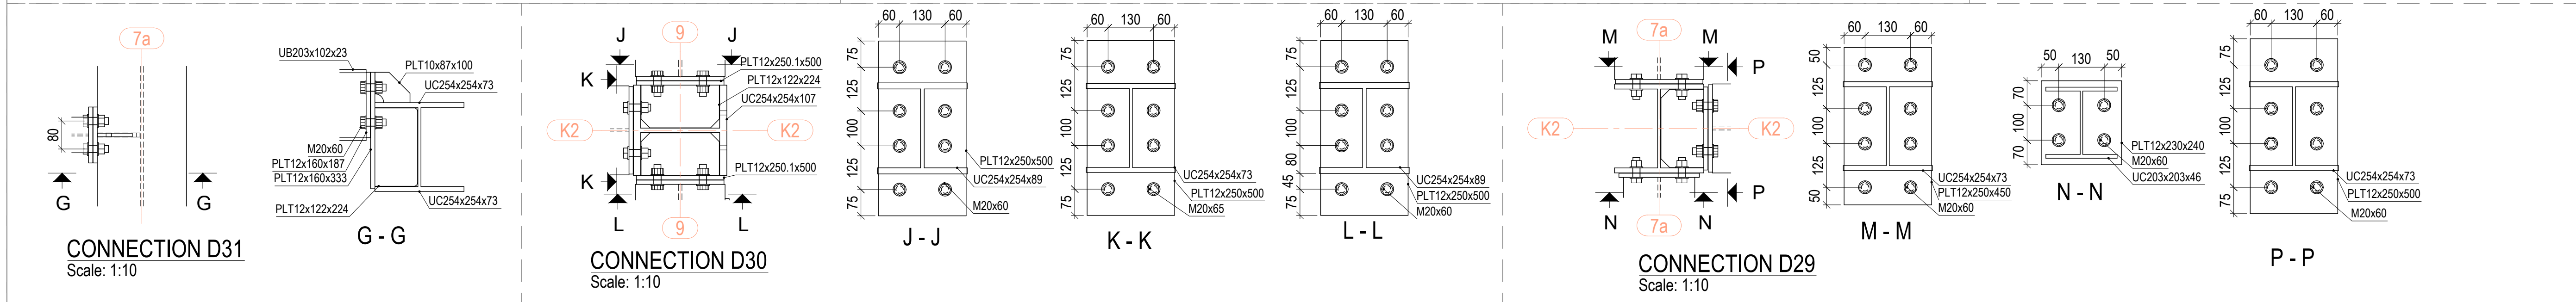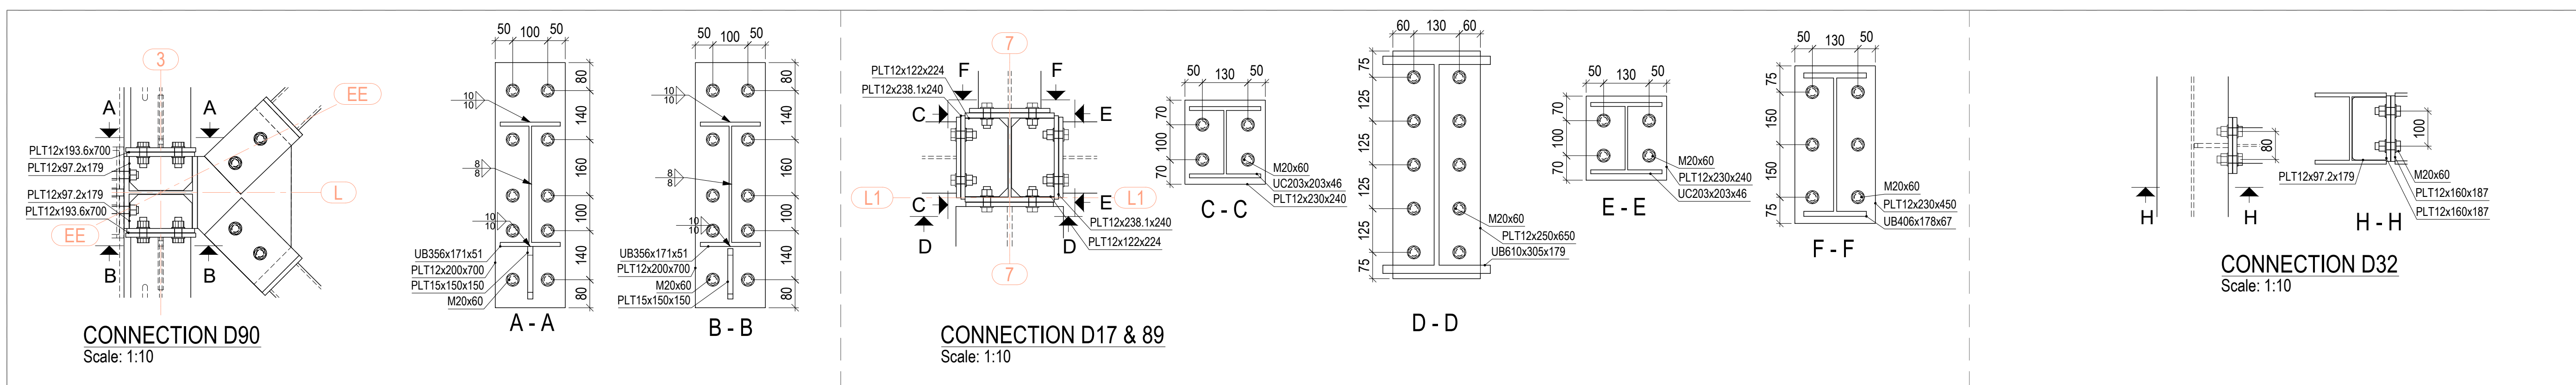



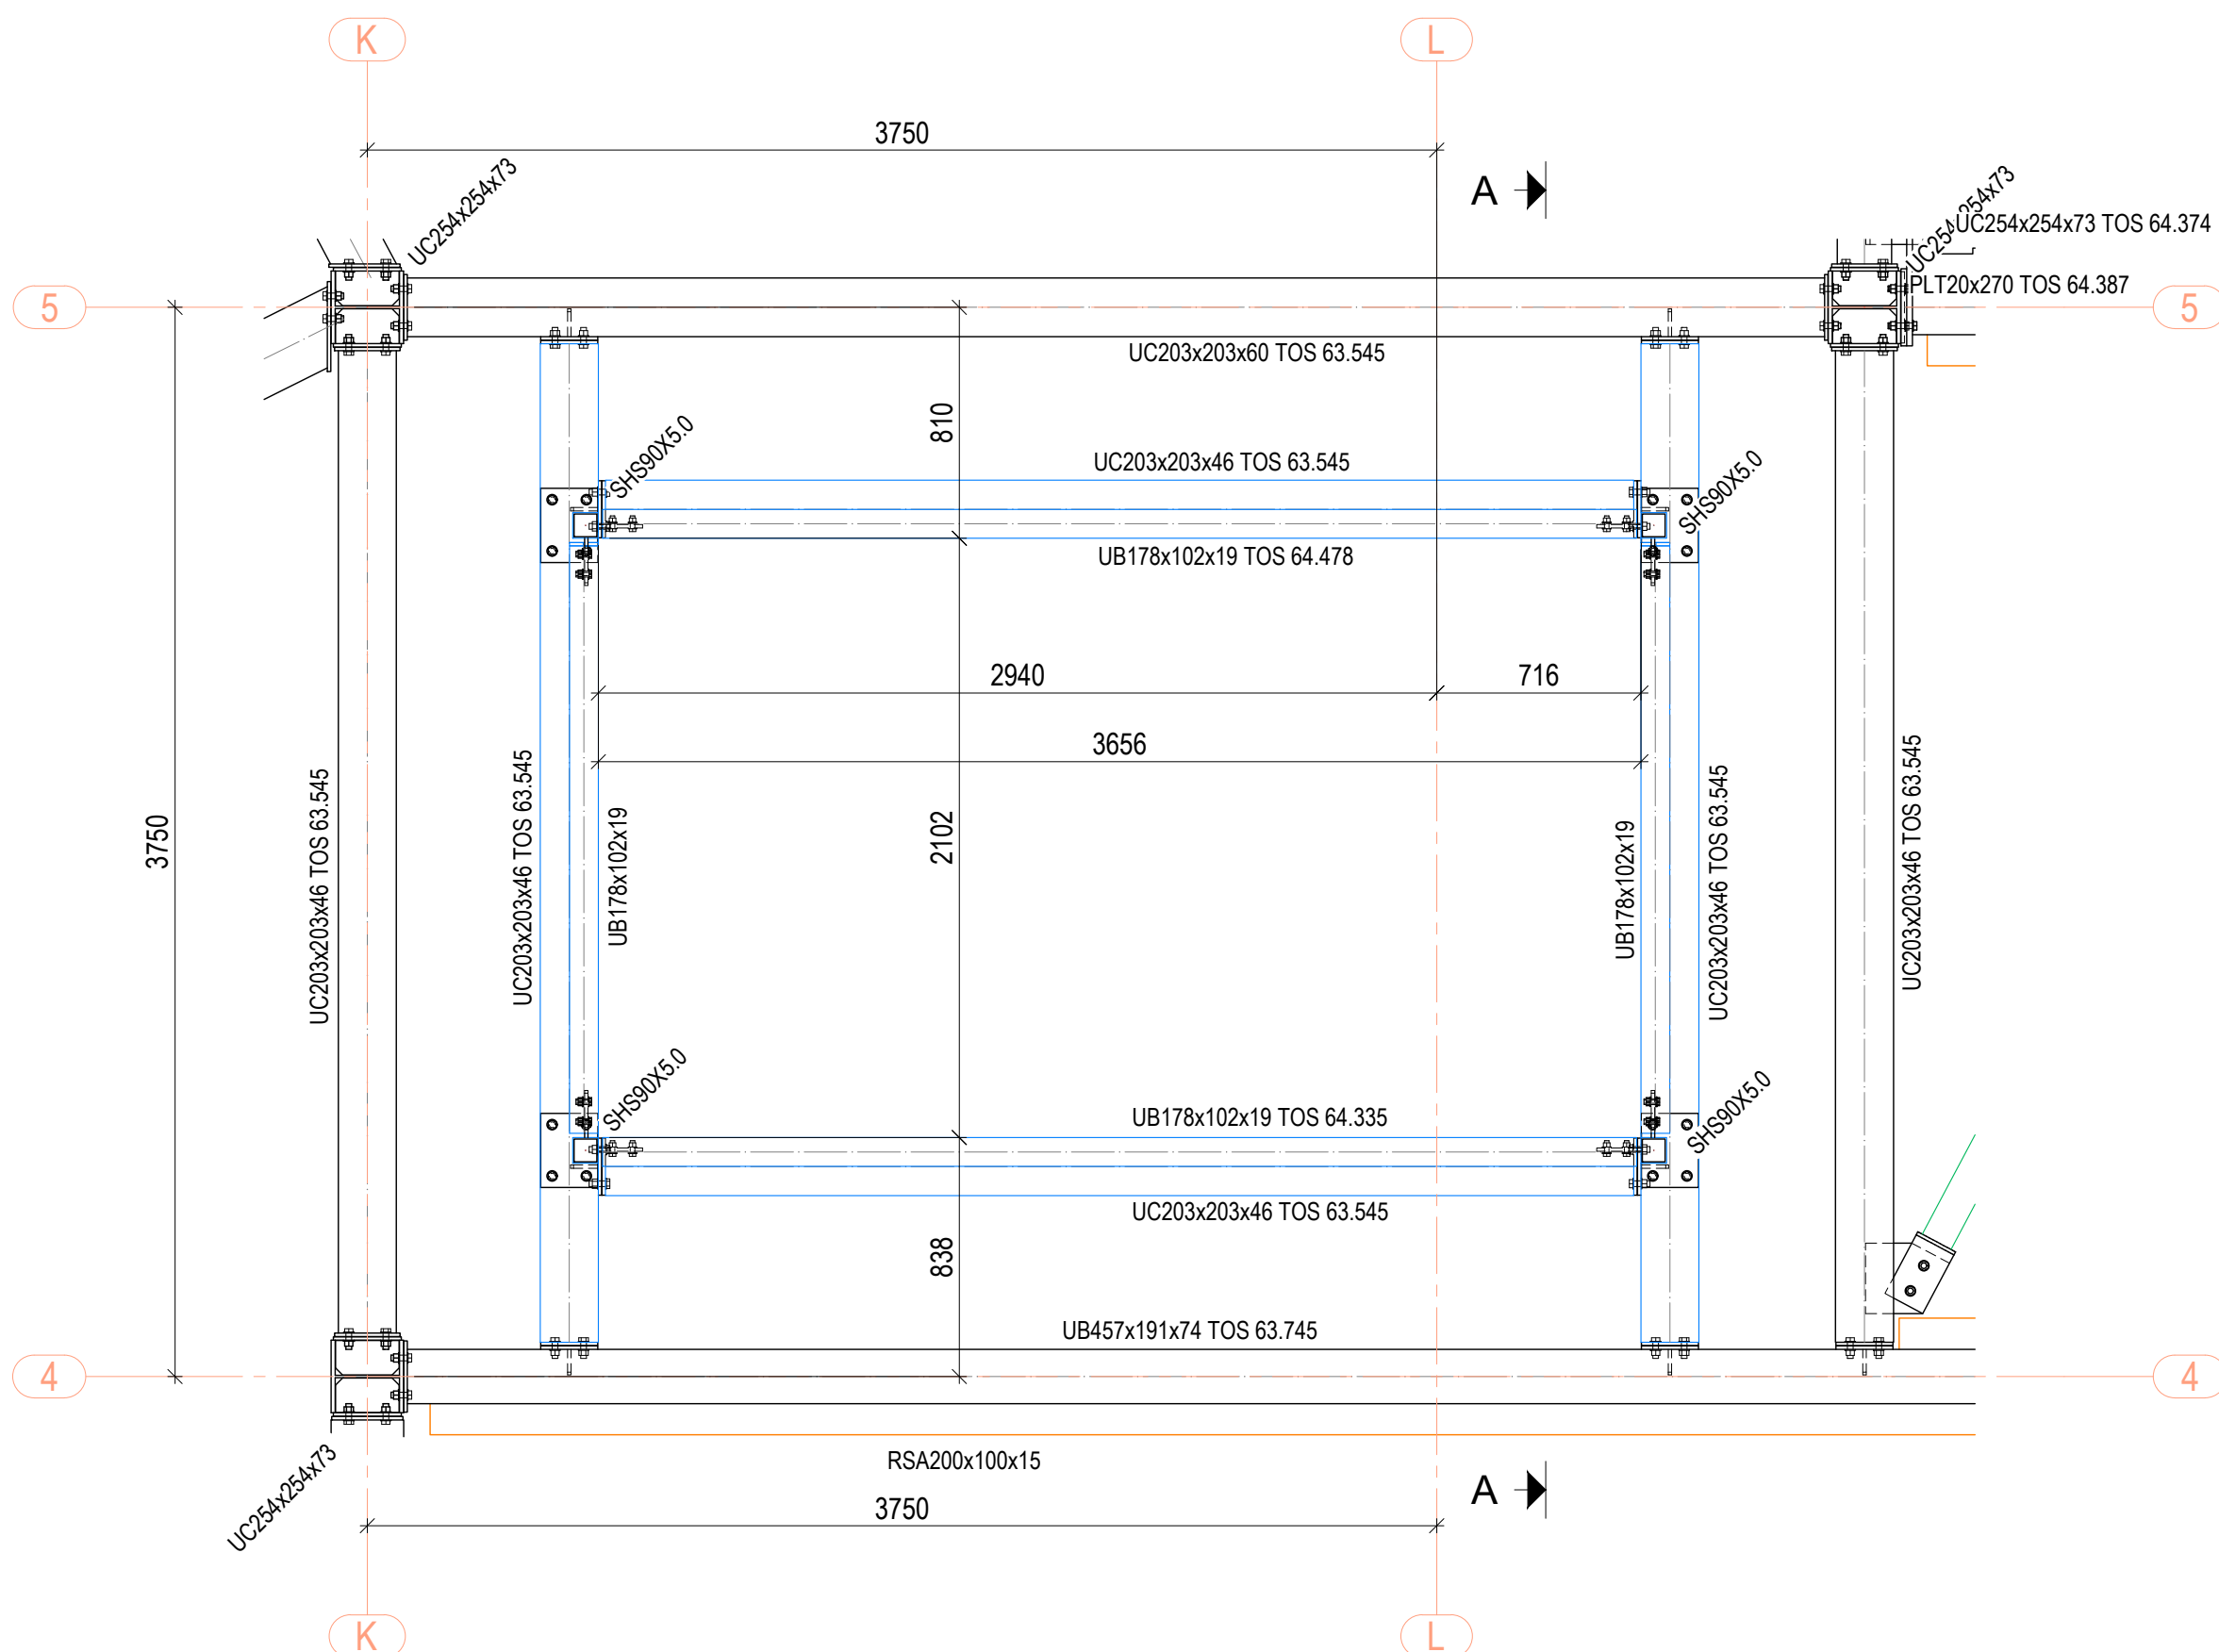


SOUTH LIGHTWELL
Scale: 1:25

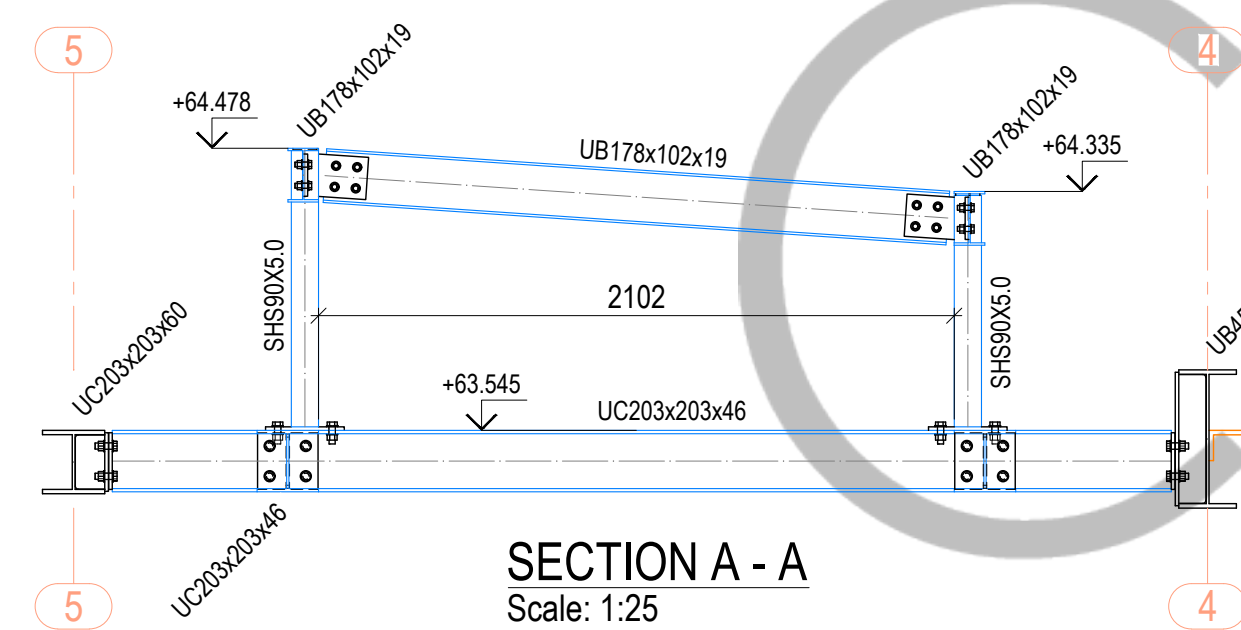


SECTION A - A
Scale: 1:25

FOR CONNECTION DETAILS SEE GA - 400

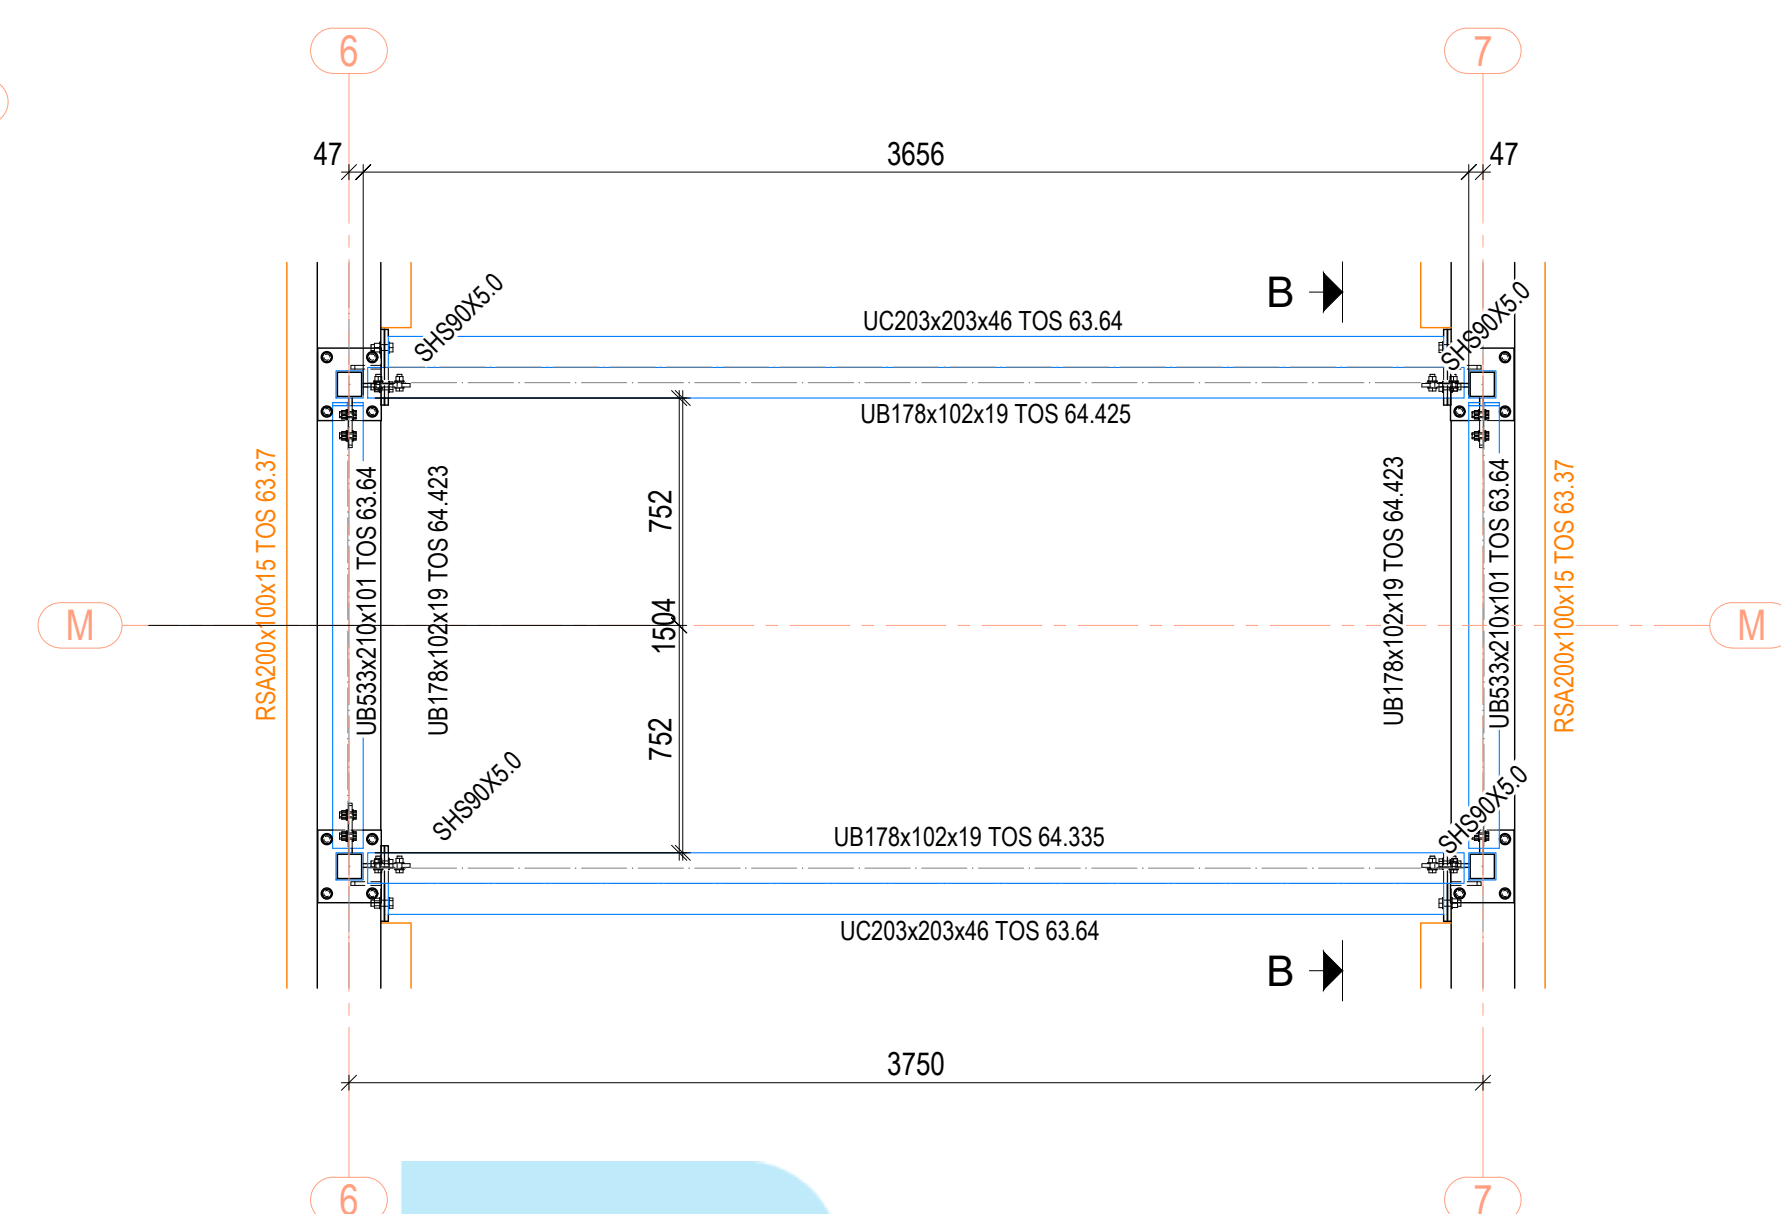


TERRACE LIGHTWELL
Scale: 1:25

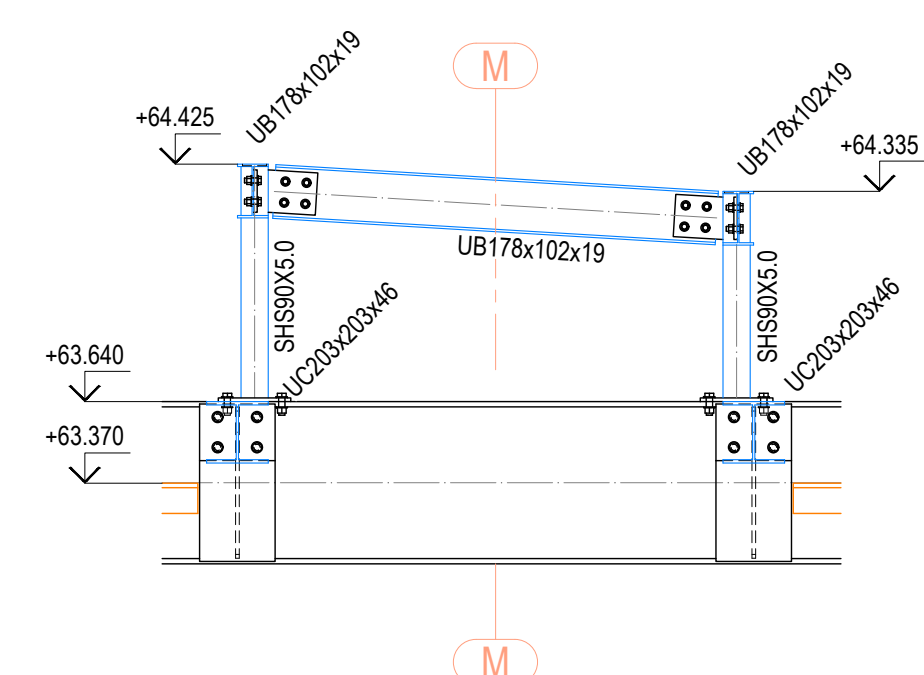


SECTION B - B
Scale: 1:25

FOR CONNECTION DETAILS SEE GA - 400

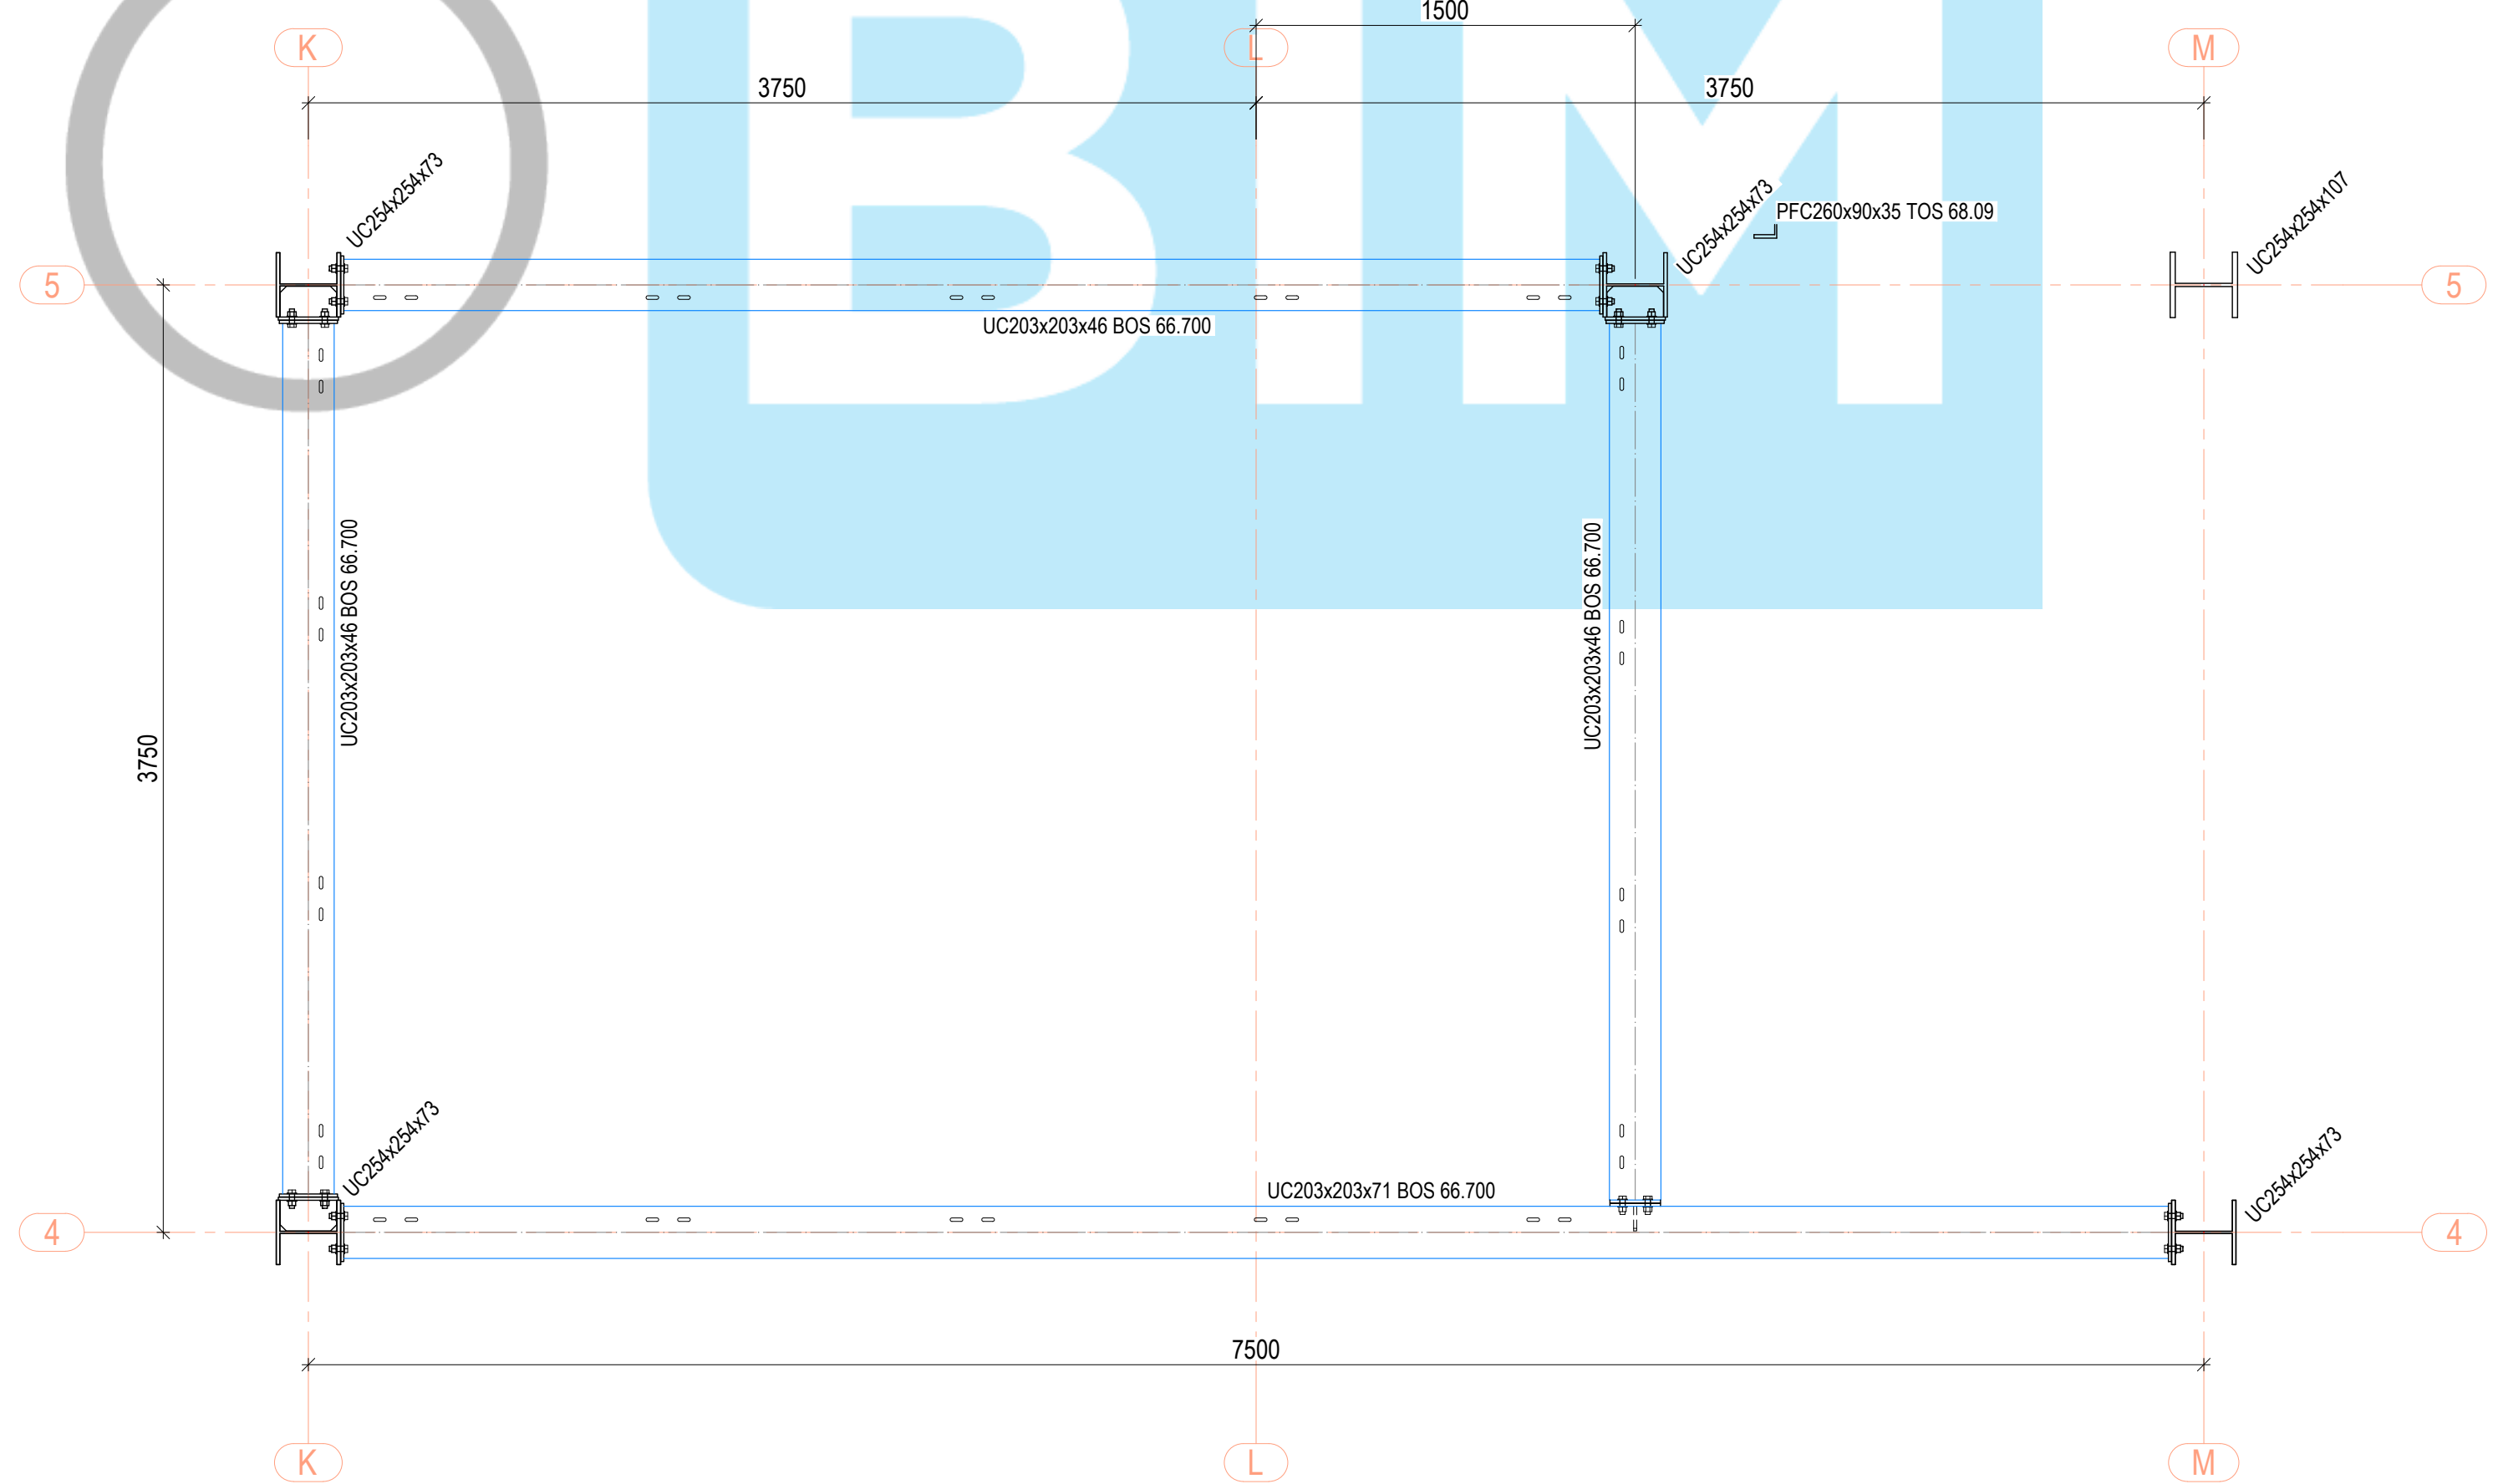

SOUTH INTERNAL SCREEN
Scale: 1:25


FOR CONNECTION DETAILS SEE GA - 400

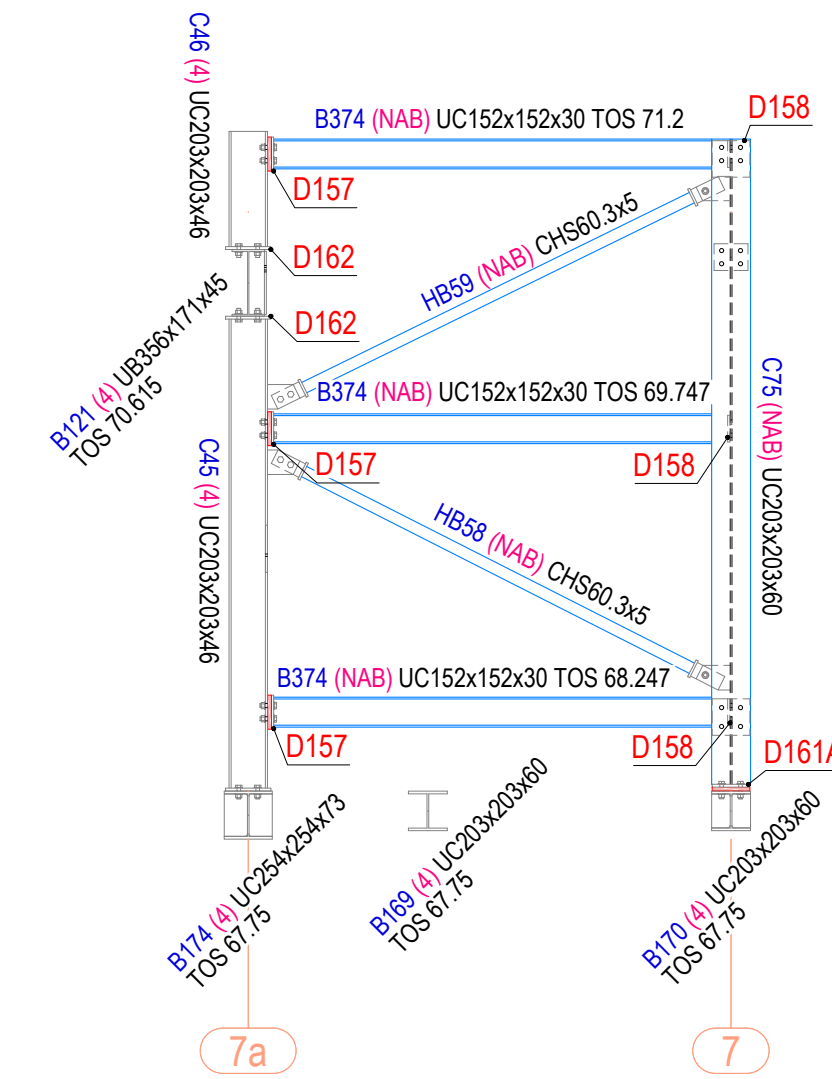[illegible]


ACOUSTIC STEEL SUPPORT FRAME (GALVANISED)

- POSTS - UC 203x203x46 U.N.O.
- BEAMS - UC 152x152x30 U.N.O.
- BRACING - CHS 60.3x5.0
- THERMAL BARRIERS - Farrat TBK 20mm THK

FOR CONNECTION DETAILS SEE GA-211

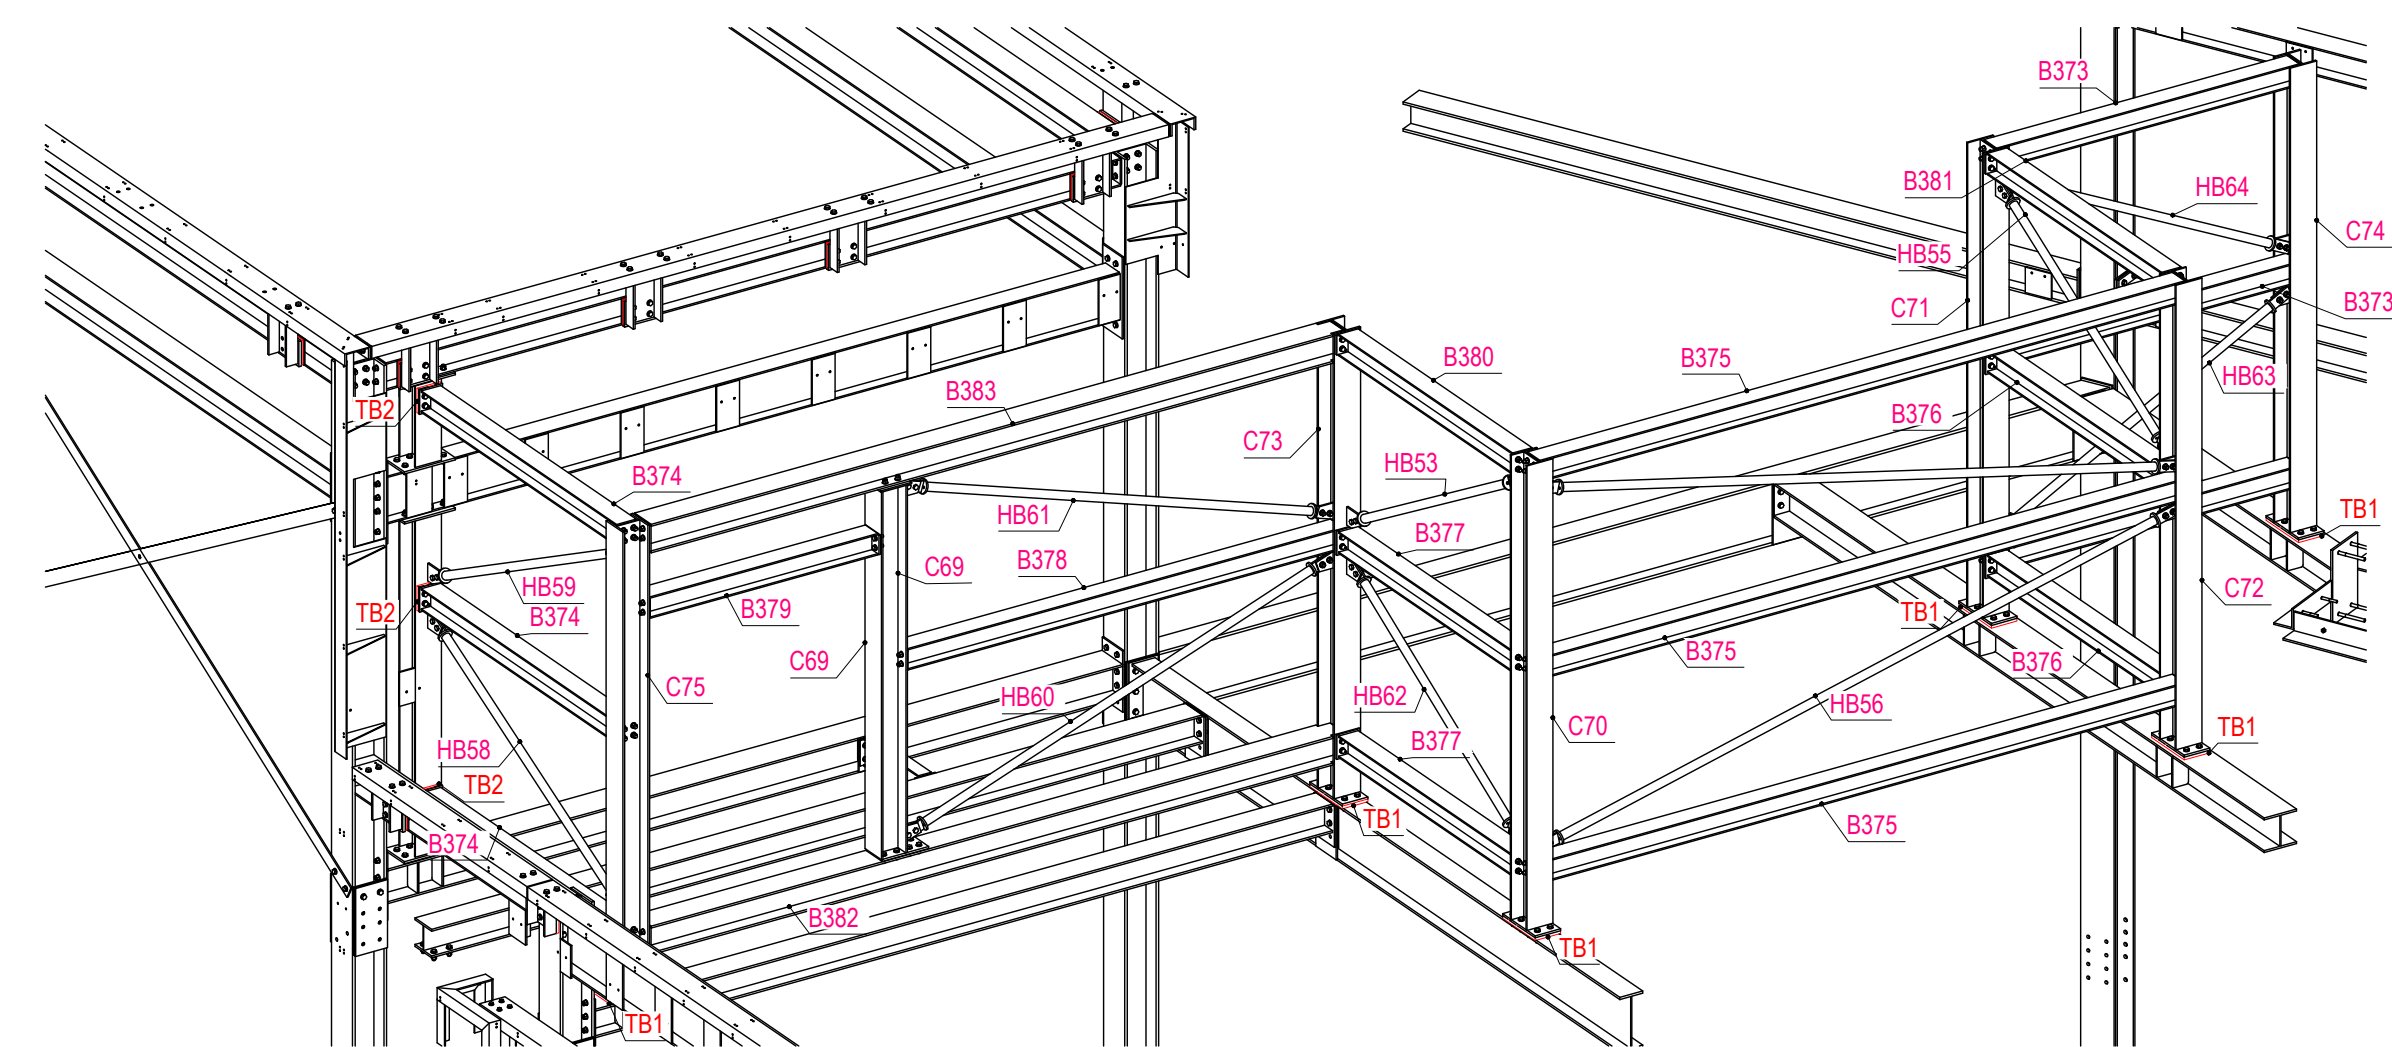


3D VIEW
Scale 1:50

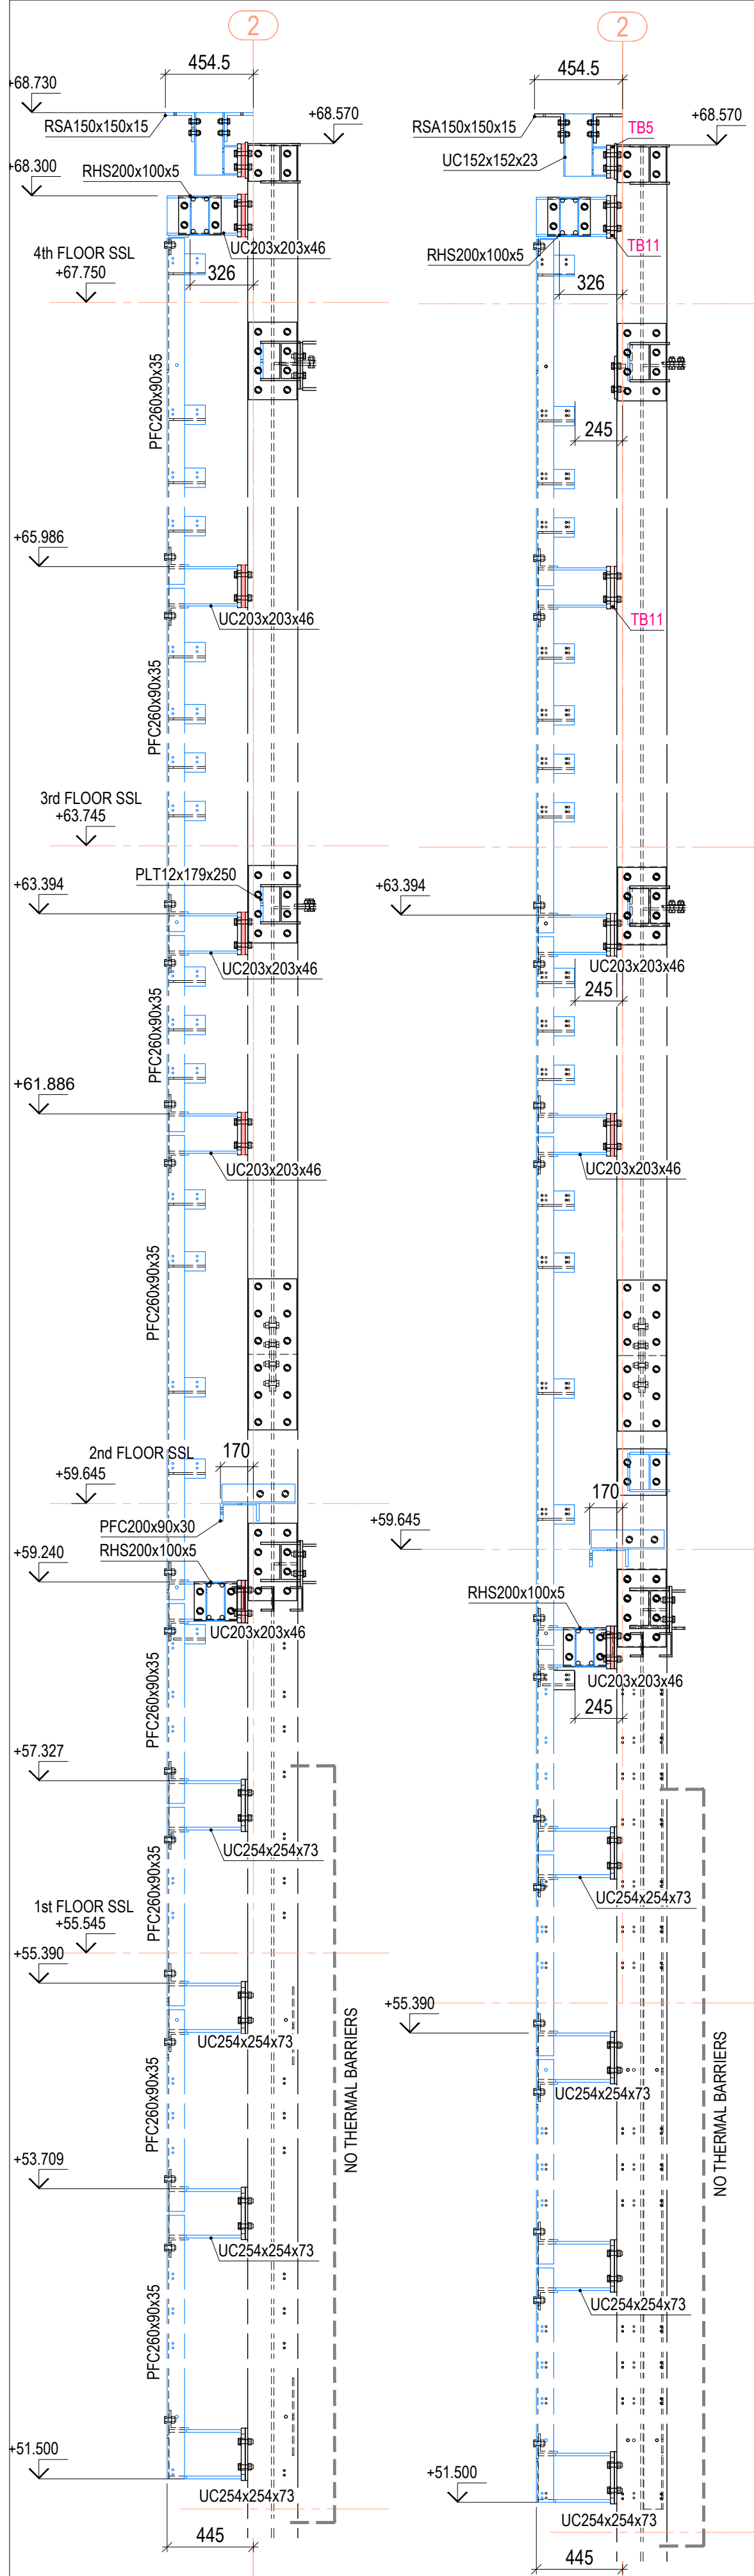


WEST ELEV. SECTION GL2/B-F
Scale: 1:25

WEST ELEV. SECTION IN GL2/G
Scale: 1:25


WEST ELEV. SECTION IN GL3/B-F
Scale: 1:25

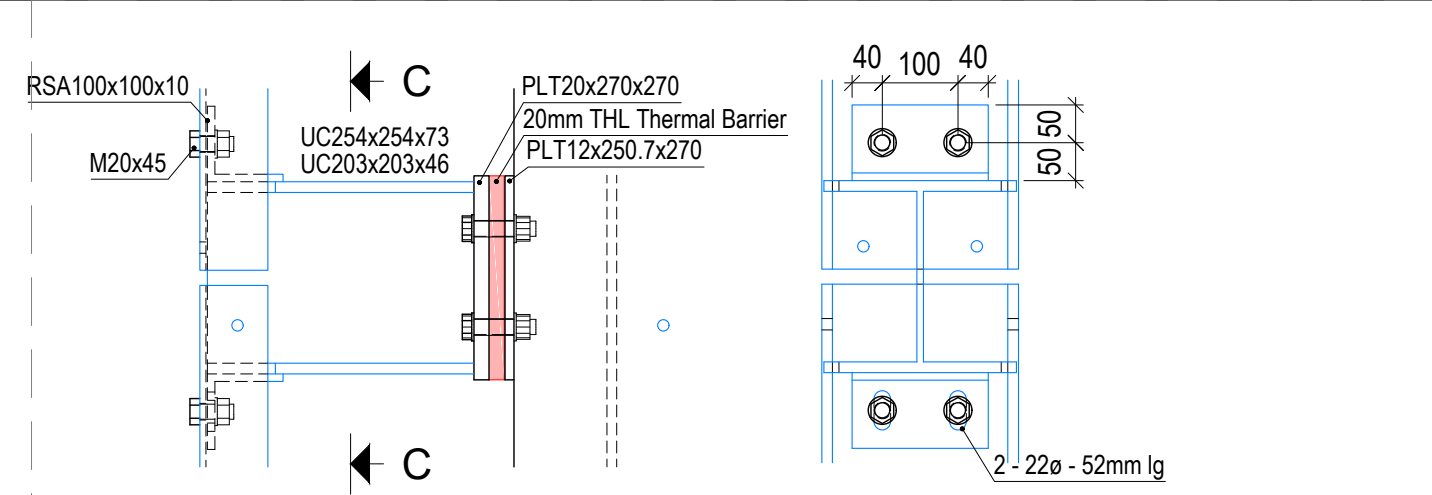


DETAIL 1 - PFC TO UC OUTRIGGER TYP 1 (MINOR DIRECTION)
Scale: 1:10

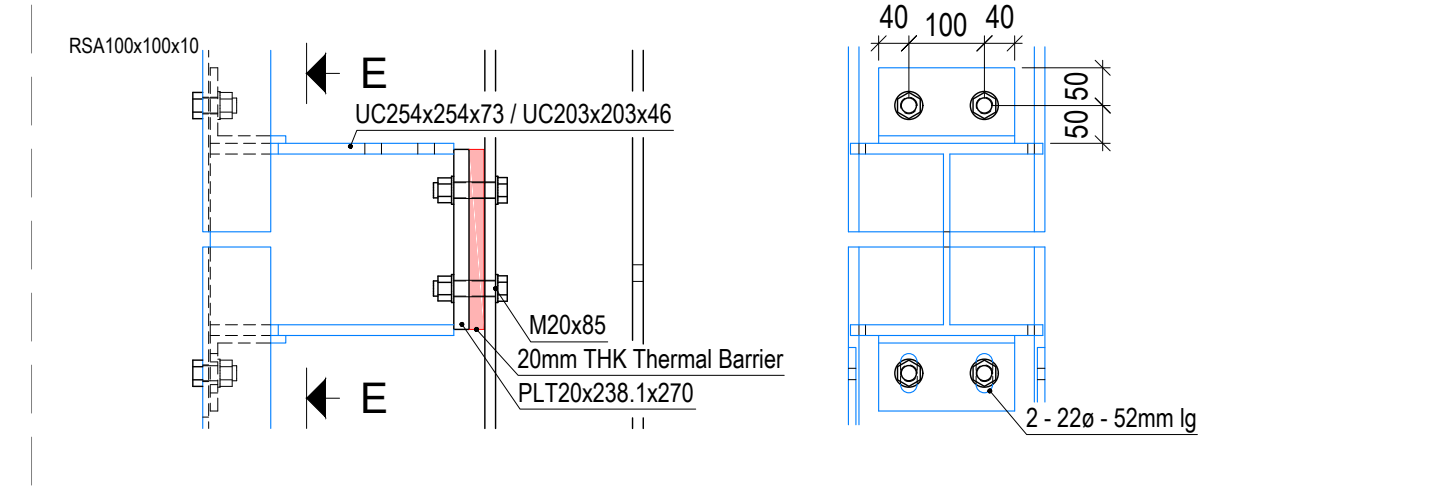


DETAIL 2 - PFC TO UC OUTRIGGER TYP 2 (MAJOR DIRECTION)
Scale: 1:10

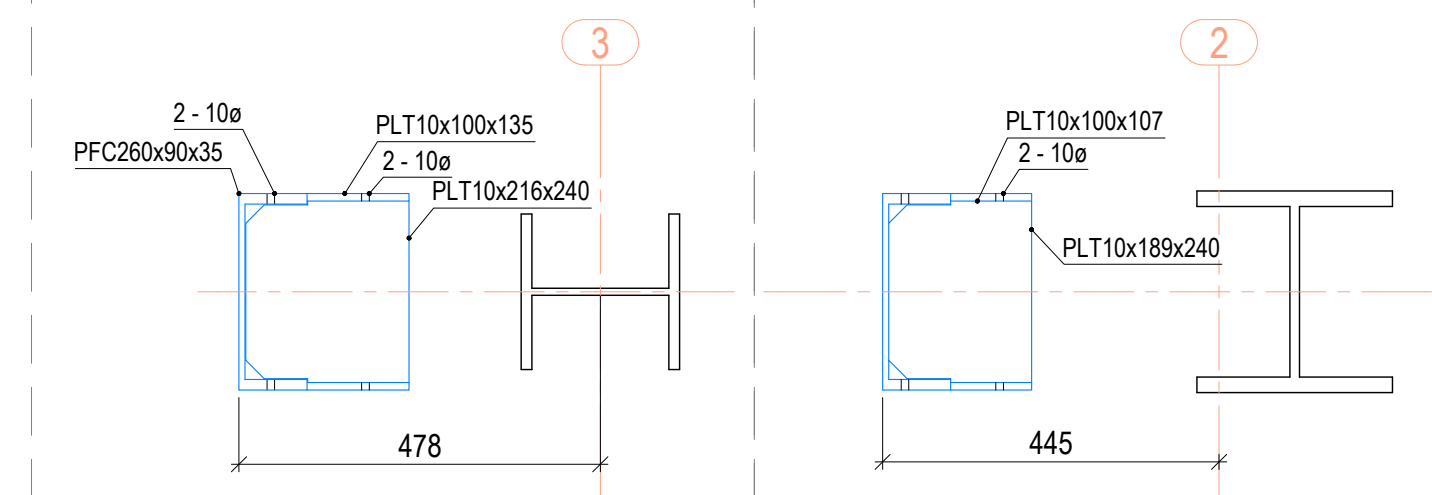


TYP SECTION GL 3
Scale: 1:10

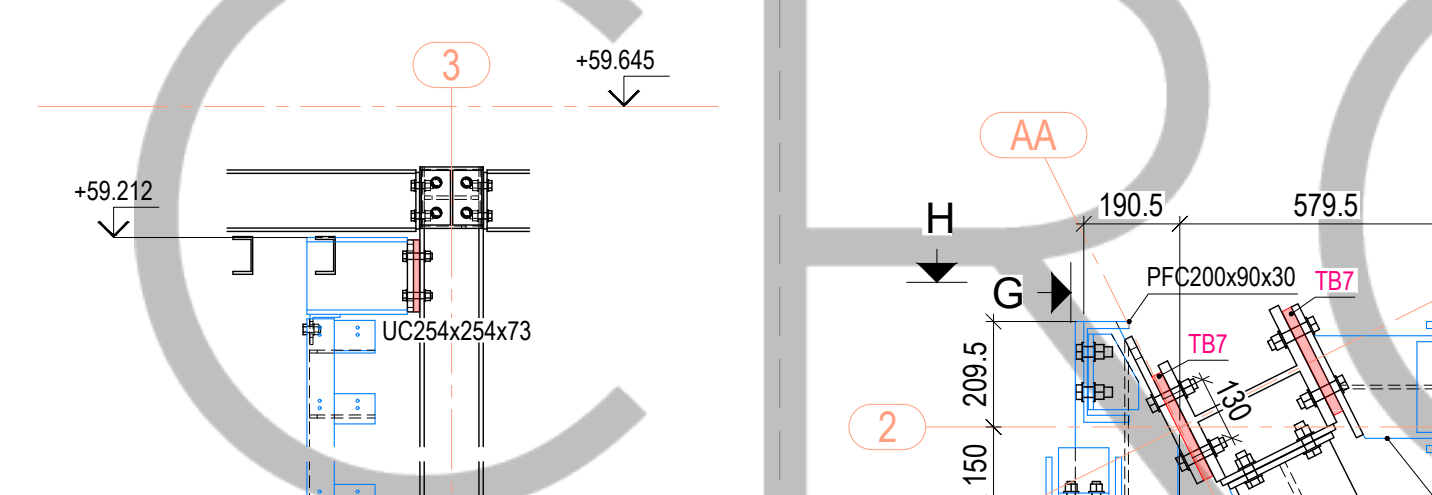


TYP SECTION GL 2
Scale: 1:10

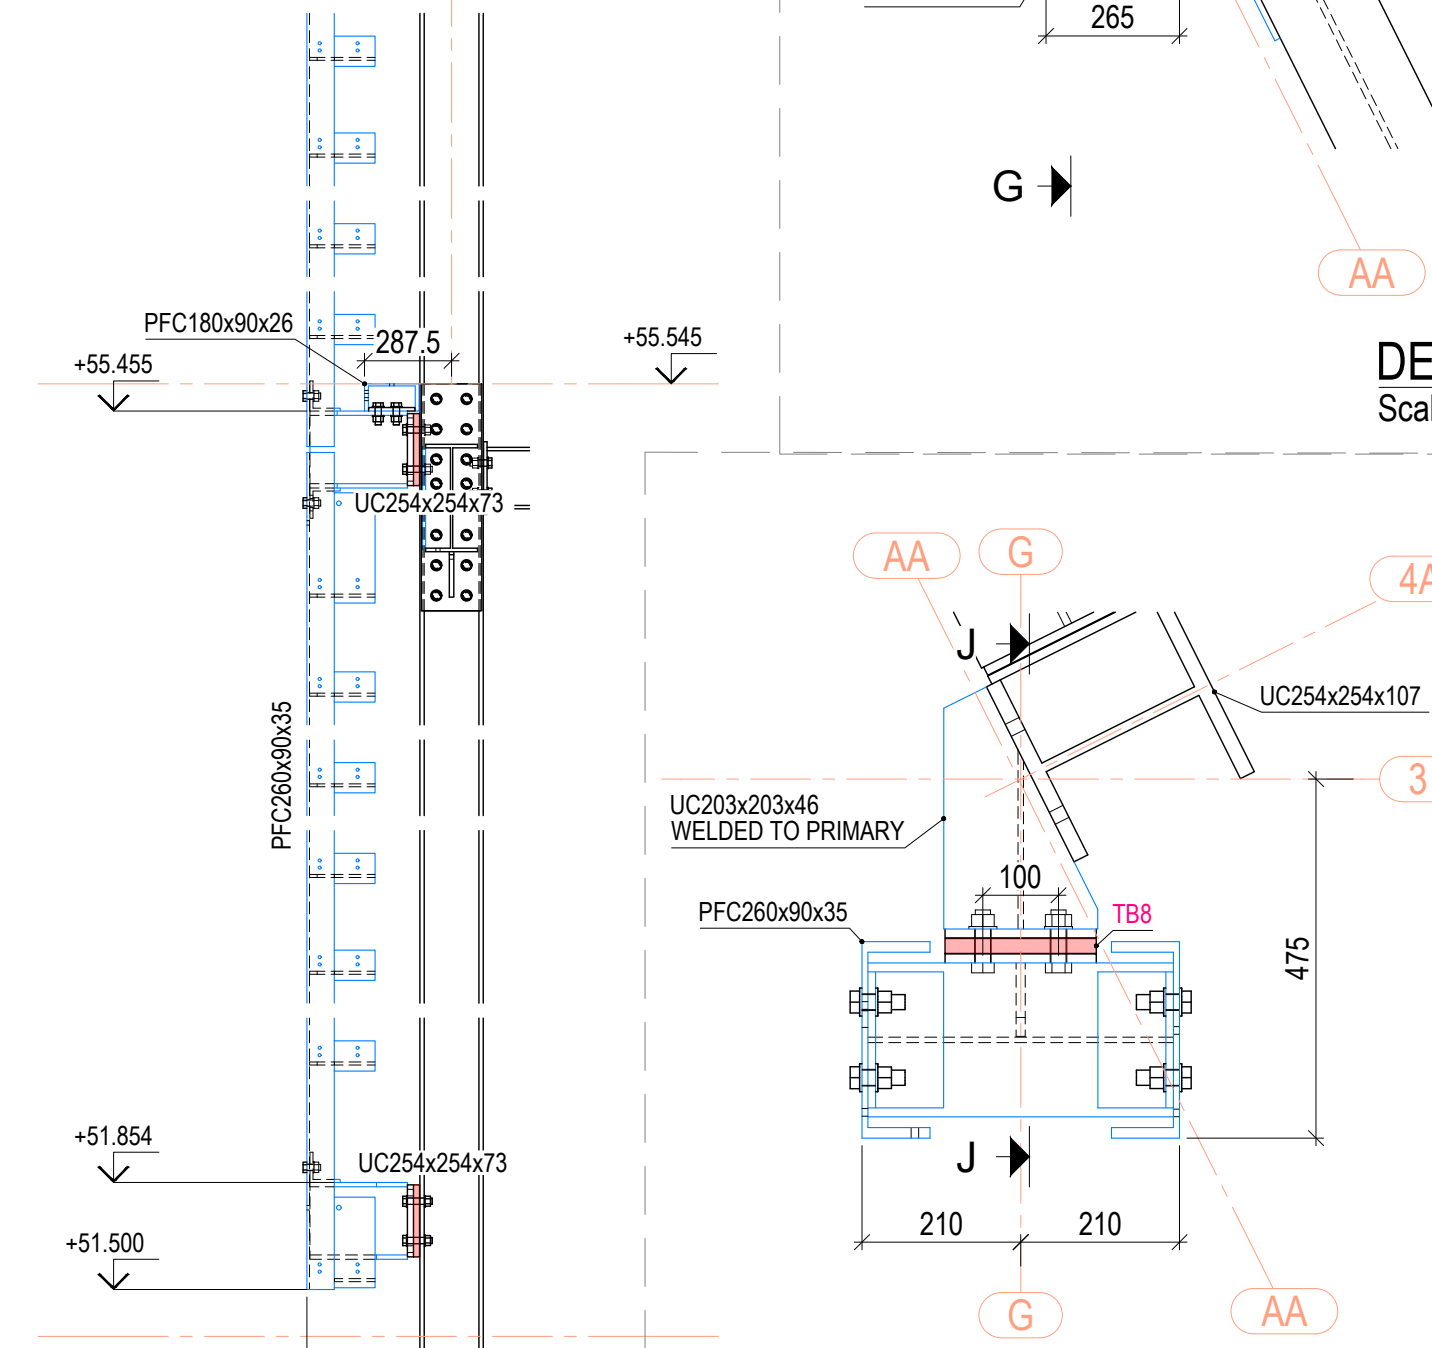


DETAIL 2B - GL 3/G
Scale: 1:10

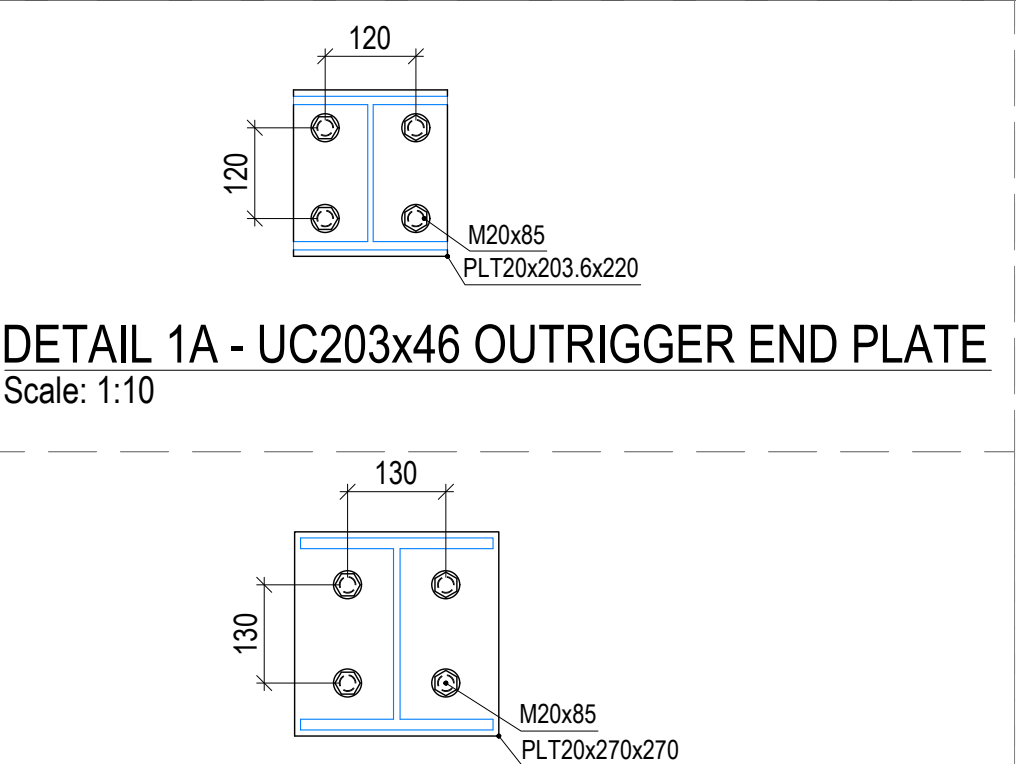


DETAIL 1A - UC203x46 OUTRIGGER END PLATE
Scale: 1:10

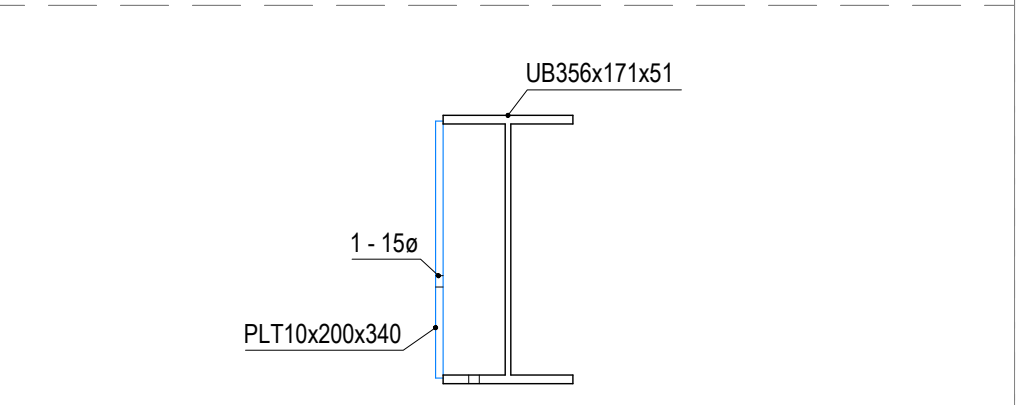


DETAIL 6-STONE SUPPORT GL 3 Lvl 1
Scale: 1:10

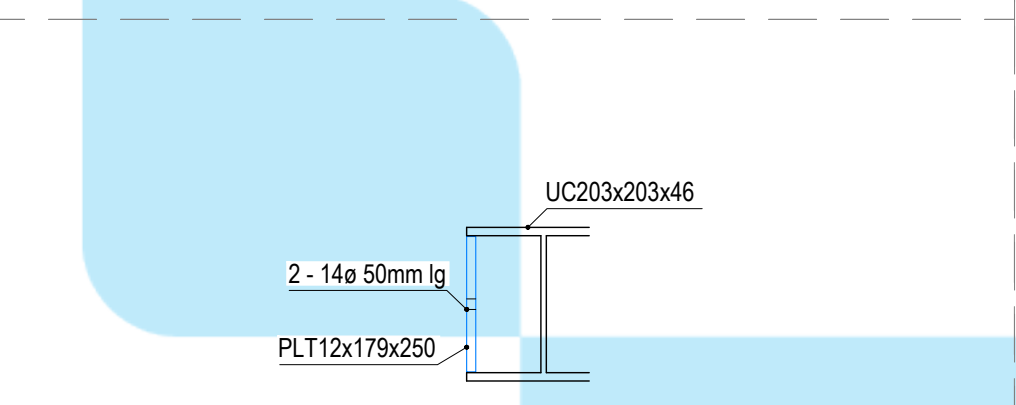


DETAIL 7 - ALUMINIUM SUPPORT GL 2 Lvl 3&4
Scale: 1:10

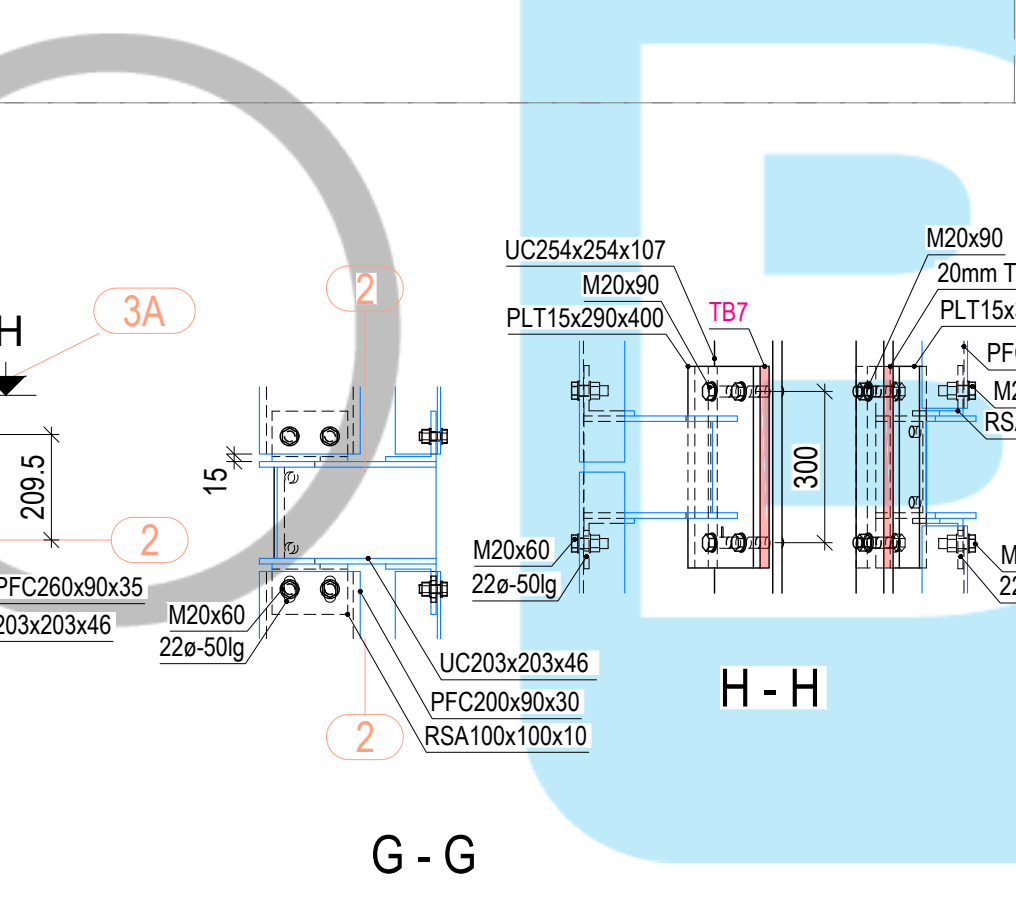


DETAIL 2A - GL 2/AA
Scale: 1:15

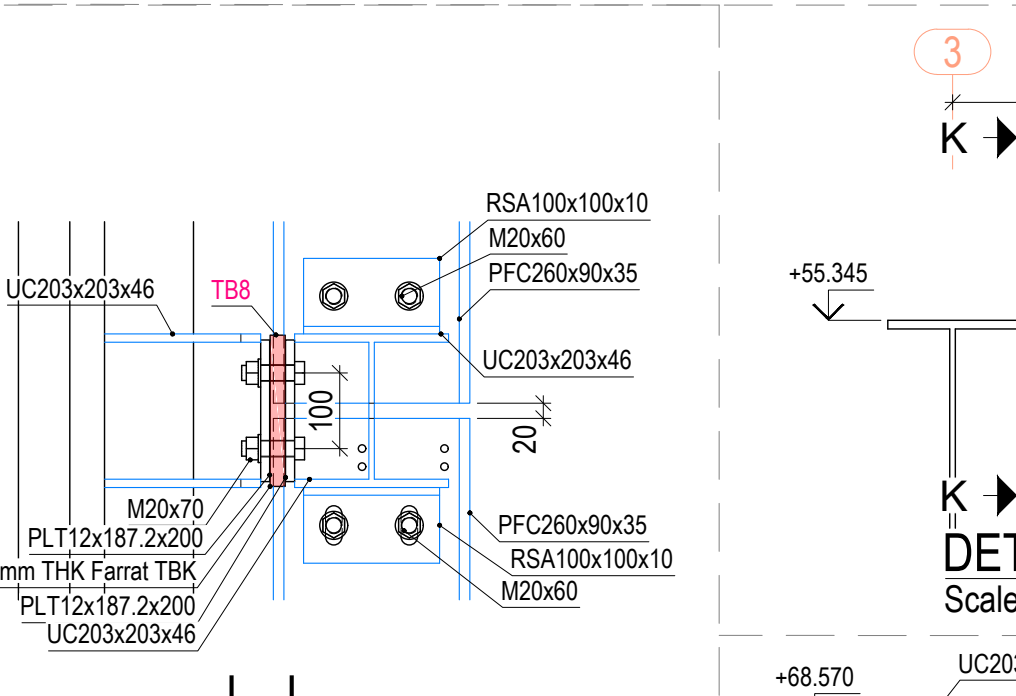


DETAIL 2B - GL 3/G
Scale: 1:10

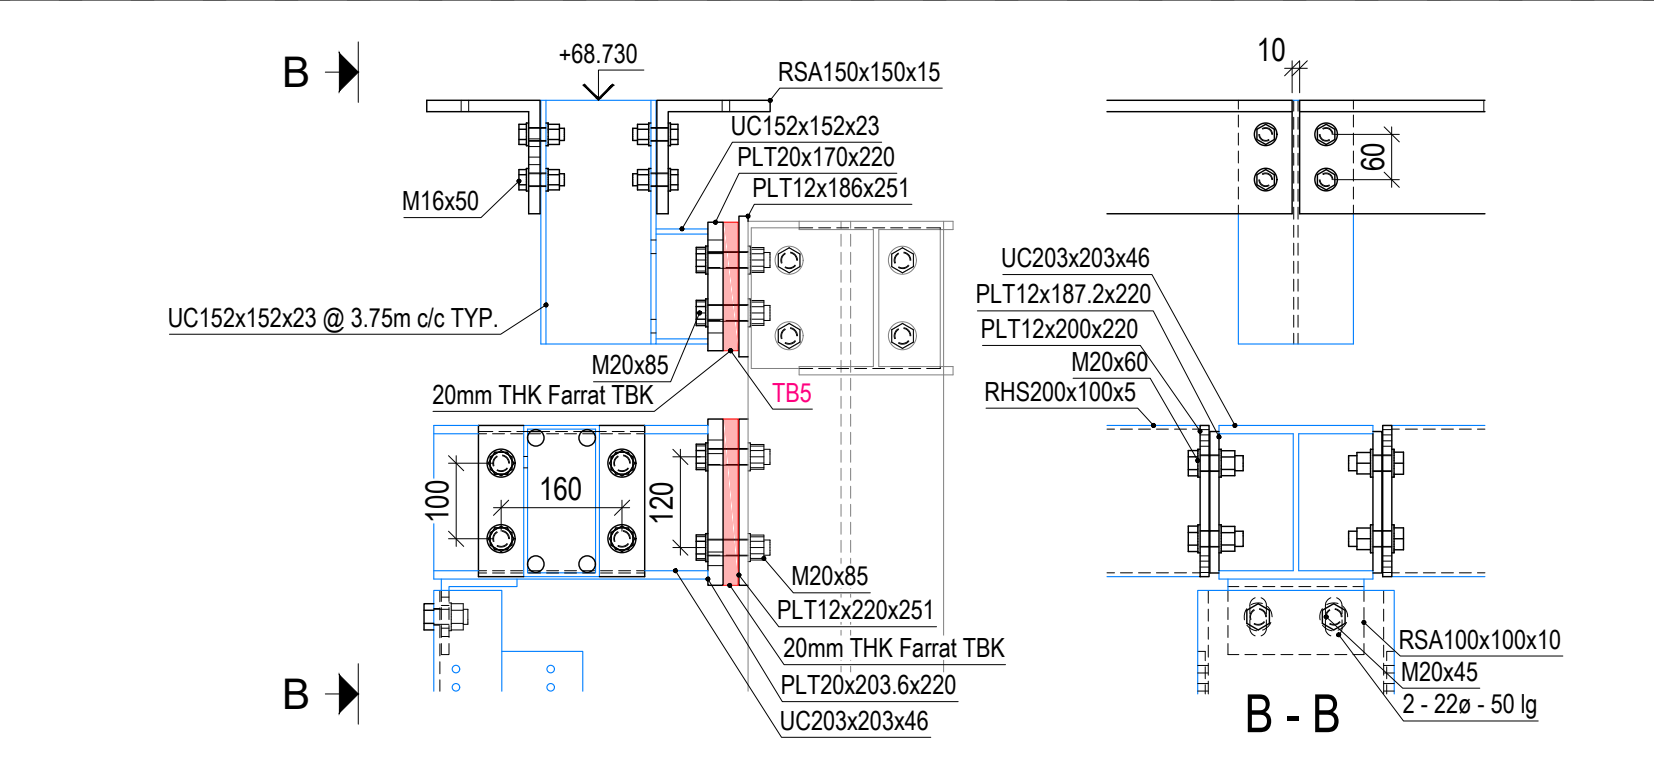


DETAIL 3 - PARAPET LVL SUPPORT
Scale: 1:10

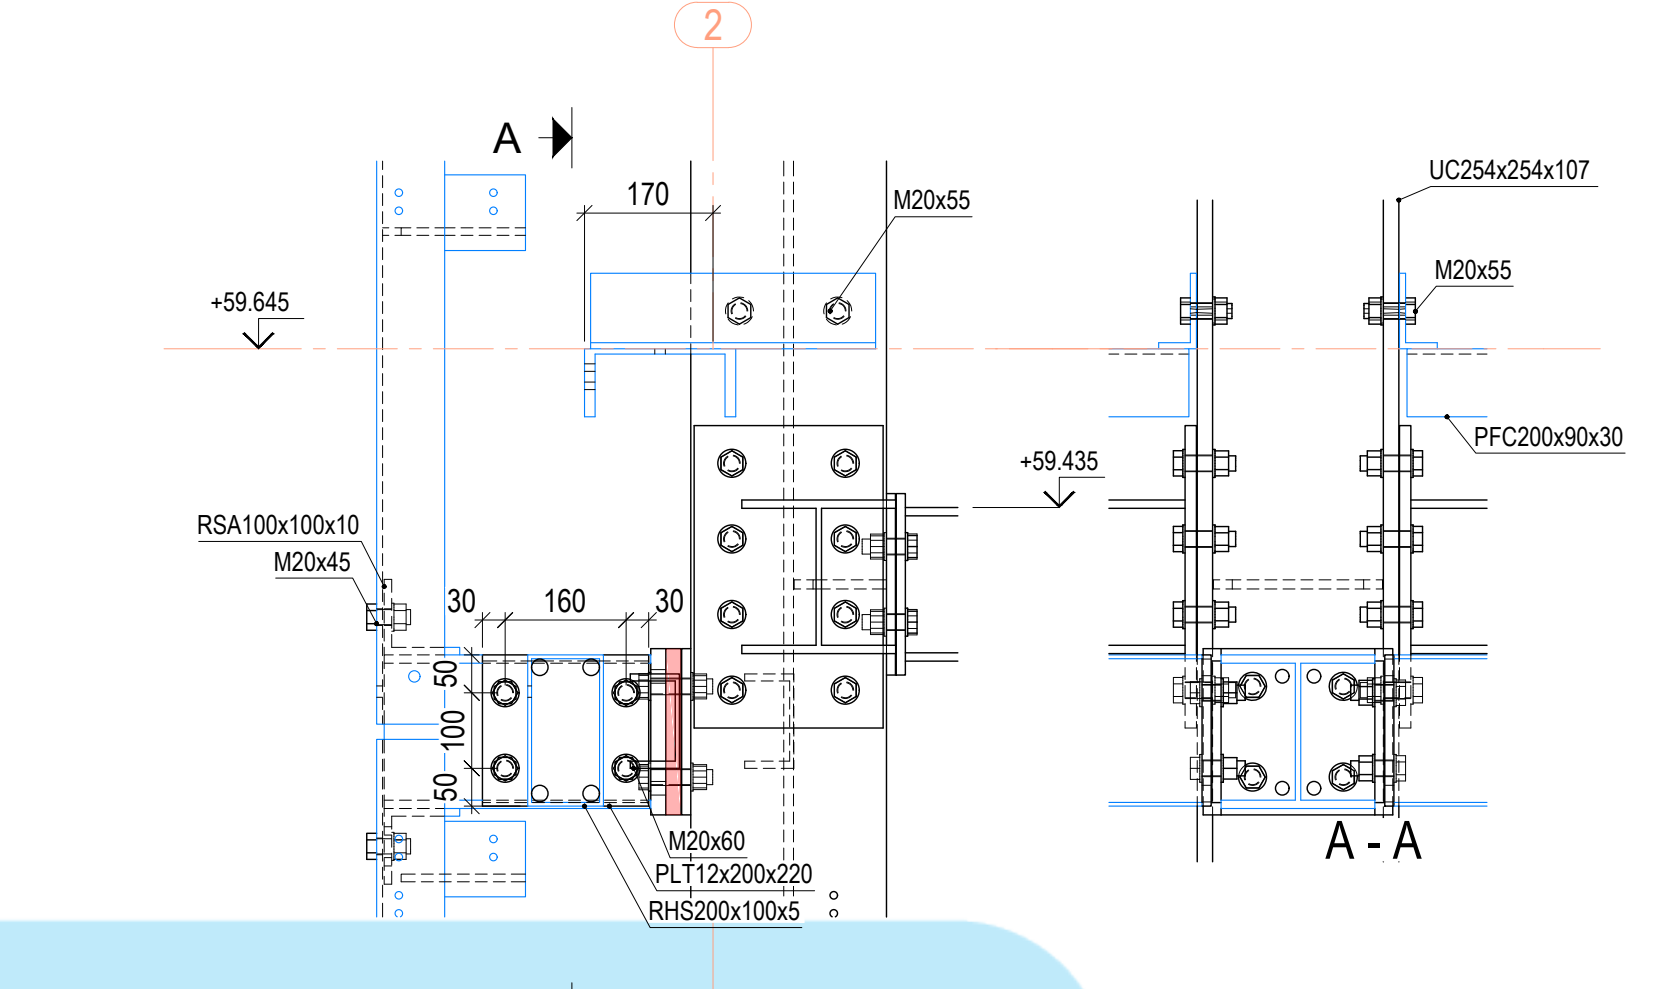

DETAIL 4 - GL 2 Lvl 2
Scale: 1:10

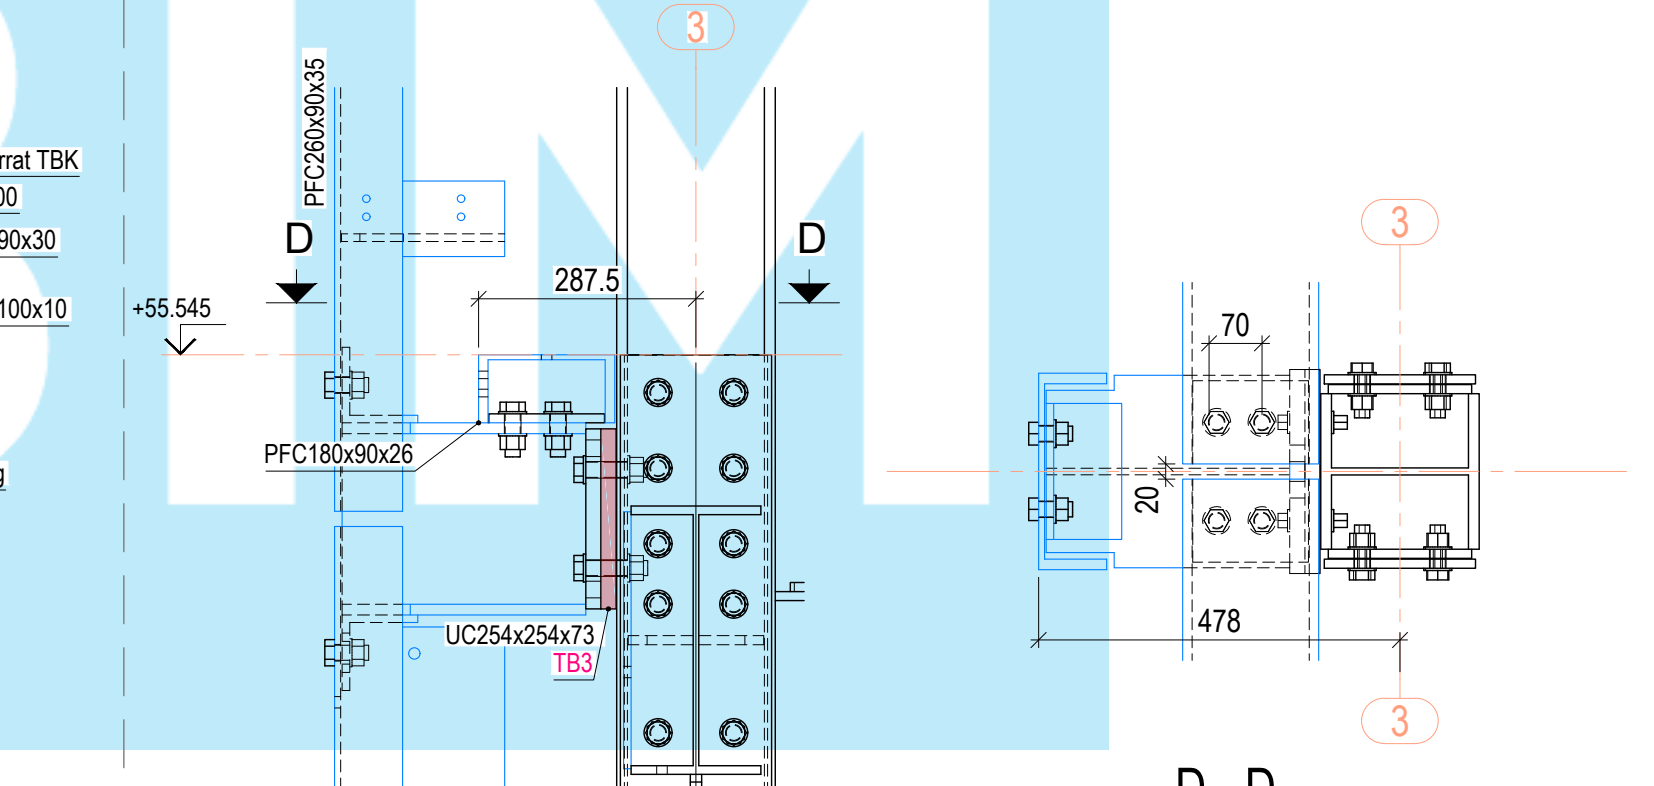


DETAIL 5 GL 3 Lvl 1
Scale: 1:10

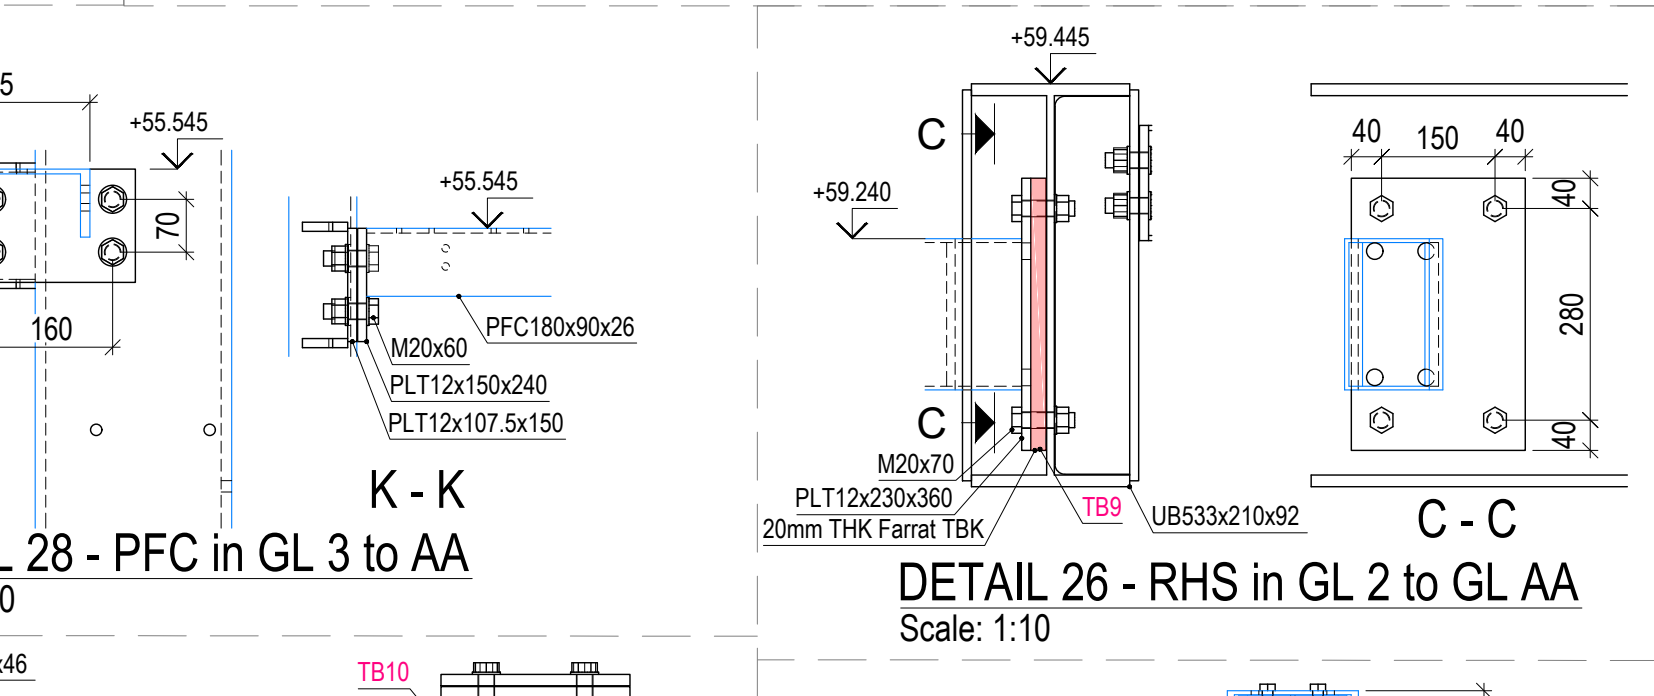

DETAIL 28 - PFC in GL 3 to AA
Scale: 1:10

DETAIL 26 - RHS in GL 2 to GL AA
Scale: 1:10

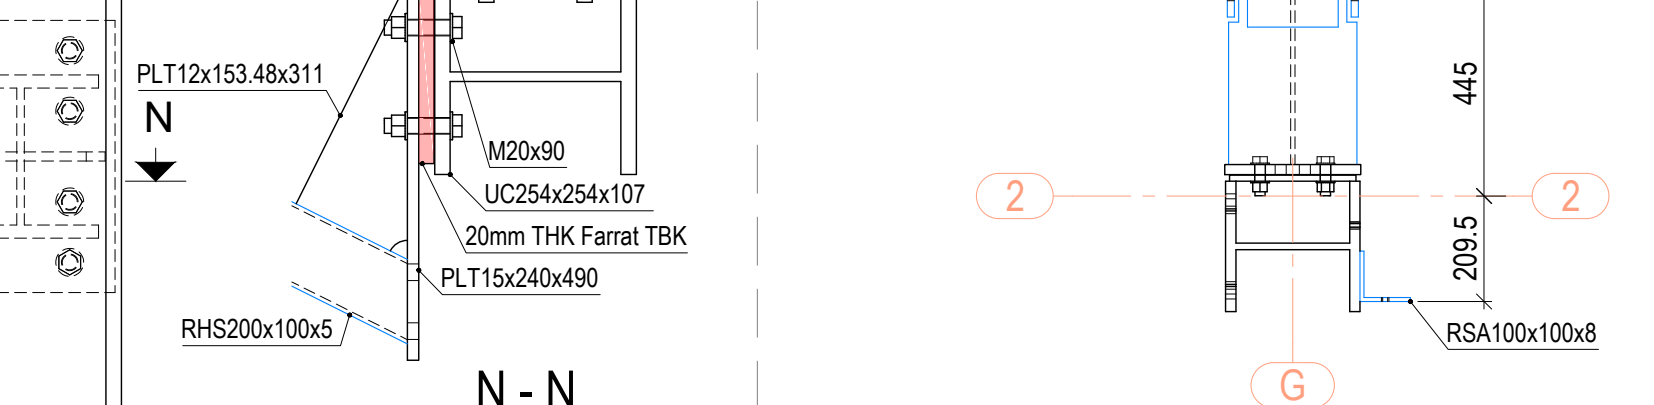

DETAIL 27 - RHS IN GL 2 to GL AA
Scale: 1:10

DETAIL 29 - GL2/G up to Lvl2
Scale: 1:15



DETAIL 8 - PARAPET (GL 2-3)
Scale: 1:10

DETAIL 16 - PARAPET (GL 3-7A)
Scale: 1:10

DETAIL 14A - RESTRAINT SUPPORT
Scale: 1:10

DETAIL 16 - RESTRAINT SUPPORT
Scale: 1:10

DETAIL 18 - RESTRAINT SUPPORT
Scale: 1:10

DETAIL 16A - PARAPET (GL 7A-9)
Scale: 1:10

DETAIL 9 - Lvl 2 (GL 2 - 3)
Scale: 1:10

DETAIL 13 - RESTRAINT SUPPORT

DETAIL 15 - RESTRAINT SUPPORT
Scale: 1:10

DETAIL 10 - RESTRAINT SUPPORT
Scale: 1:10

DETAIL 11 - RESTRAINT SUPPORT
Scale: 1:10

DETAIL 12 - RESTRAINT SUPPORT
Scale: 1:10

DETAIL 17 - RESTRAINT SUPPORT
Scale: 1:10

DETAIL 14 - RESTRAINT SUPPORT
Scale: 1:10

